


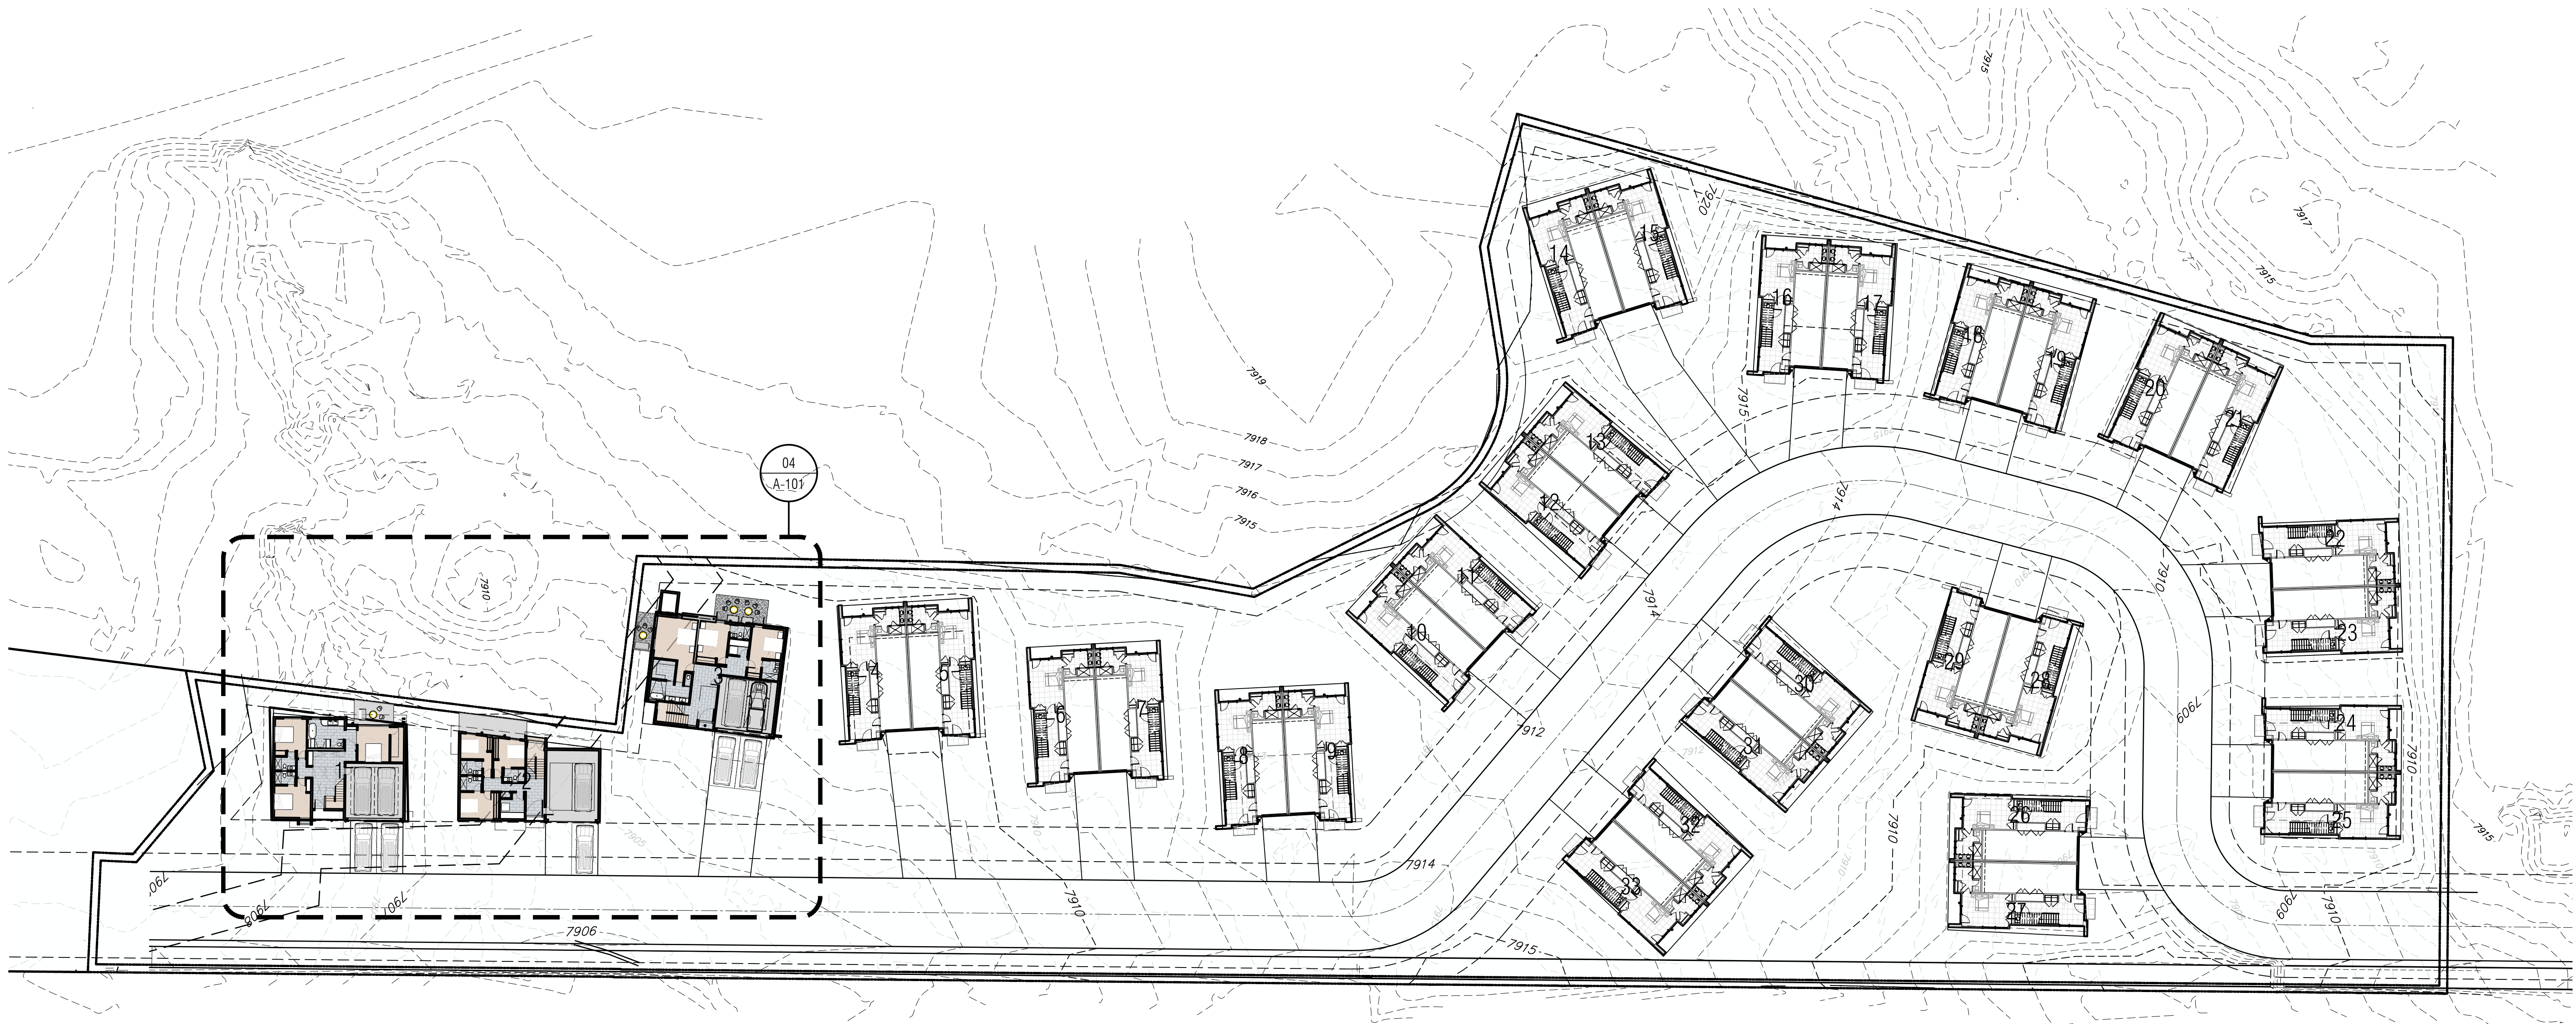

2664 LACY STREET
LOS ANGELES, CA 90031
T: 323.669.8278 • F: 323.669.8282
WWW.MAKEARCH.COM

PROJECT ADDRESS

Mammoth Villas 3 at Obsidian
Mammoth Lakes, CA 93546

ARCHITECT

MAKE Architecture
2664 Lacy Street
Los Angeles, CA 90031
T: 323.669.8278
F: 323.669.8282

CLIENT

PROMARK INVESTMENTS
223 E. Thousand Oaks Blvd., Suite 412
Thousand Oaks, CA 91360
T: 806.29.3270

LANDSCAPE

[place] - [paskshong landscape and
architectural collaborative]
3617 Exposition Blvd.
Los Angeles, CA 90016
Main Contact: David Fletcher
T: 310.450.3100
F: 323.737.3290

NORTH



2 10/29/21 PLANNING SUBMISSION - REVISION

1 08/27/21 PLANNING SUBMISSION

Number Date Description

ISSUE RECORD:

This Document is the property of MAKE Architecture and is to be used only in connection with the project named herein. Reproduction in whole or in part shall be allowed only with the express written or verbal permission of MAKE Architecture. Written dimensions shall have precedence over scaled dimensions. The contractor shall verify and be responsible for all dimensions and conditions on the jobsite and report any discrepancies to the ARCHITECT. This drawing is Copyright © 2021

DRAWING TITLE:

SITE PLAN

DATE:

10/29/2021

INT:

GP


DRAWING NUMBER:

A-100

SITE PLAN

SCALE
1/32" = 1'-0"

04

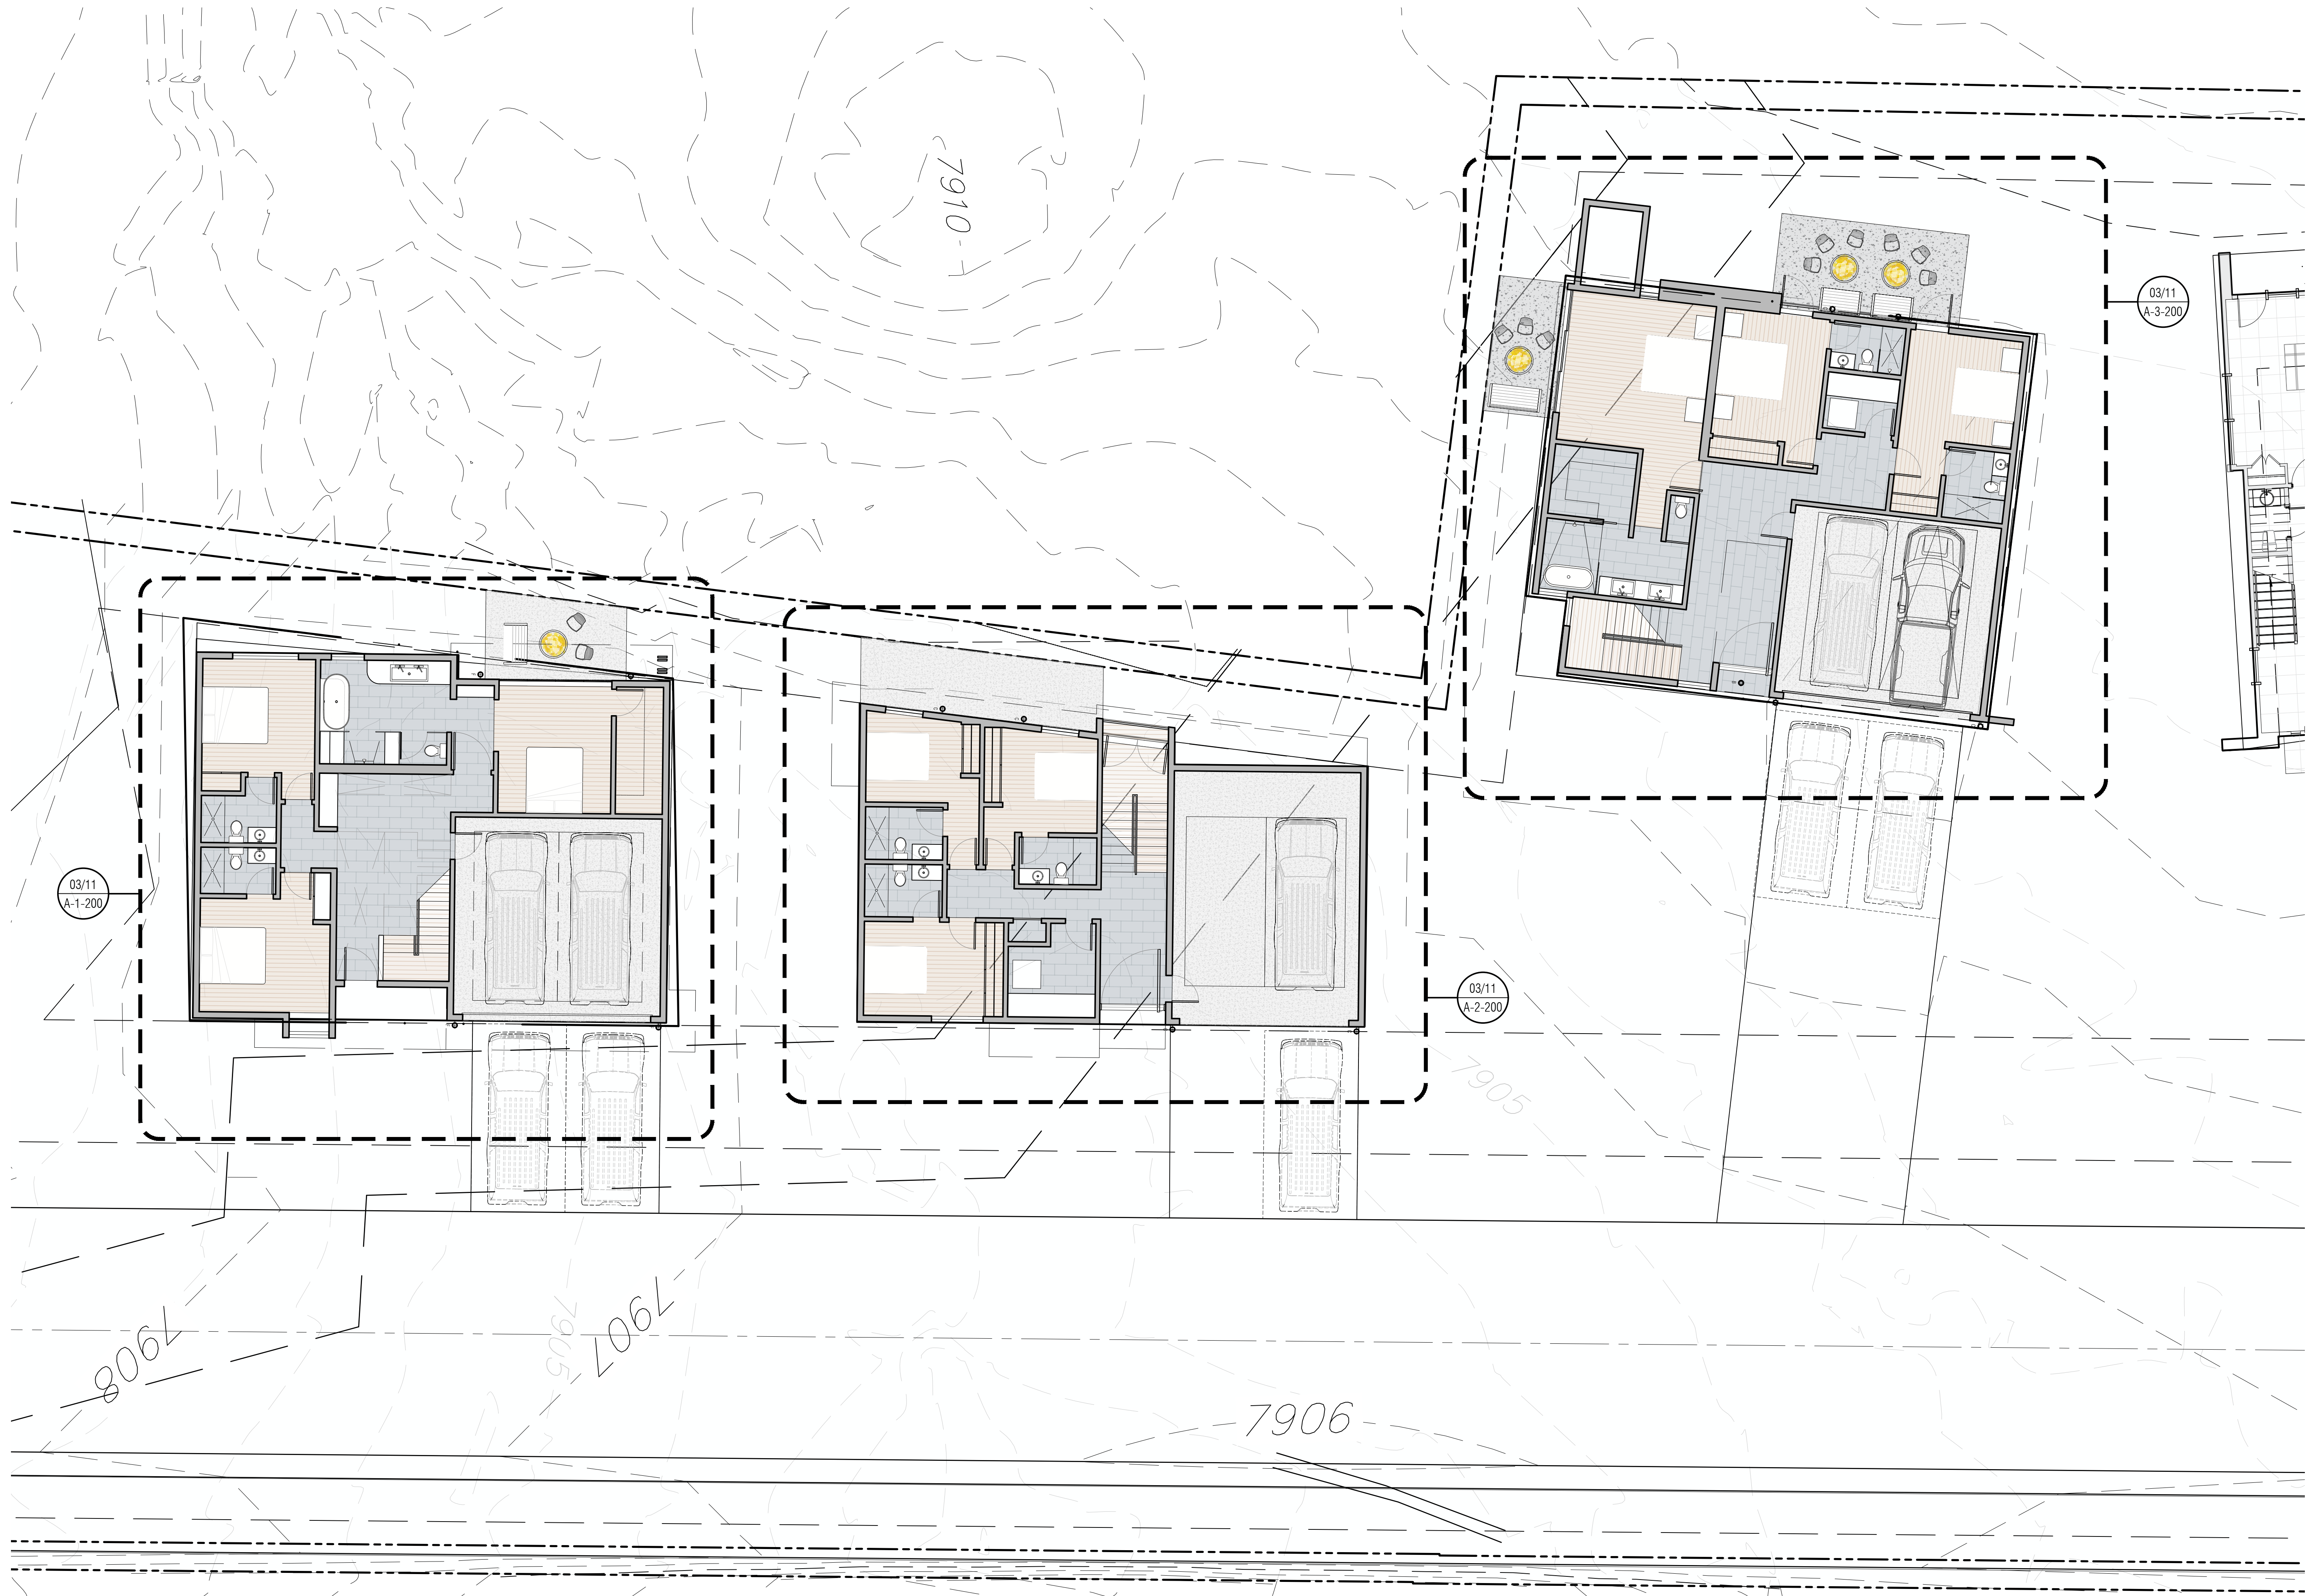


PROJECT ADDRESS
Mammoth Villas 3 at Obsidian
Mammoth Lakes, CA 93546

ARCHITECT
MAKE Architecture
2664 Lacy Street
Los Angeles, CA 90031
T: 323.669.0278
F: 323.669.0282

CLIENT
PROMARK INVESTMENTS
223 E. Thousand Oaks Blvd., Suite 412
Thousand Oaks, CA 91360
T: 806.29.3270

LANDSCAPE
[place] - [peakshong landscape and
architectural collaborative]
3617 Exposition Blvd.
Los Angeles, CA 90016
Main Contact: David Fletcher
T: 310.450.3100
F: 323.737.3290

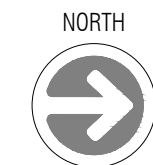


2	10/29/21	PLANNING SUBMISSION - REVISION
1	08/27/21	PLANNING SUBMISSION

This Document is the property of MAKE Architecture and is to be used only in connection with the project named herein. Reproduction in whole or in part shall be allowed only with the express written or verbal permission of MAKE Architecture. Written dimensions shall have precedence over scaled dimensions. The contractor shall verify and be responsible for all dimensions and conditions on the jobsite and report any discrepancies to the ARCHITECT. This drawing is Copyright © 2021

DRAWING TITLE:
**SITE PLAN/ROOF PLAN
(LOT 1, 2 & 3)**


DATE: 10/29/2021	DRAWING NUMBER: A-101
INT: GP	

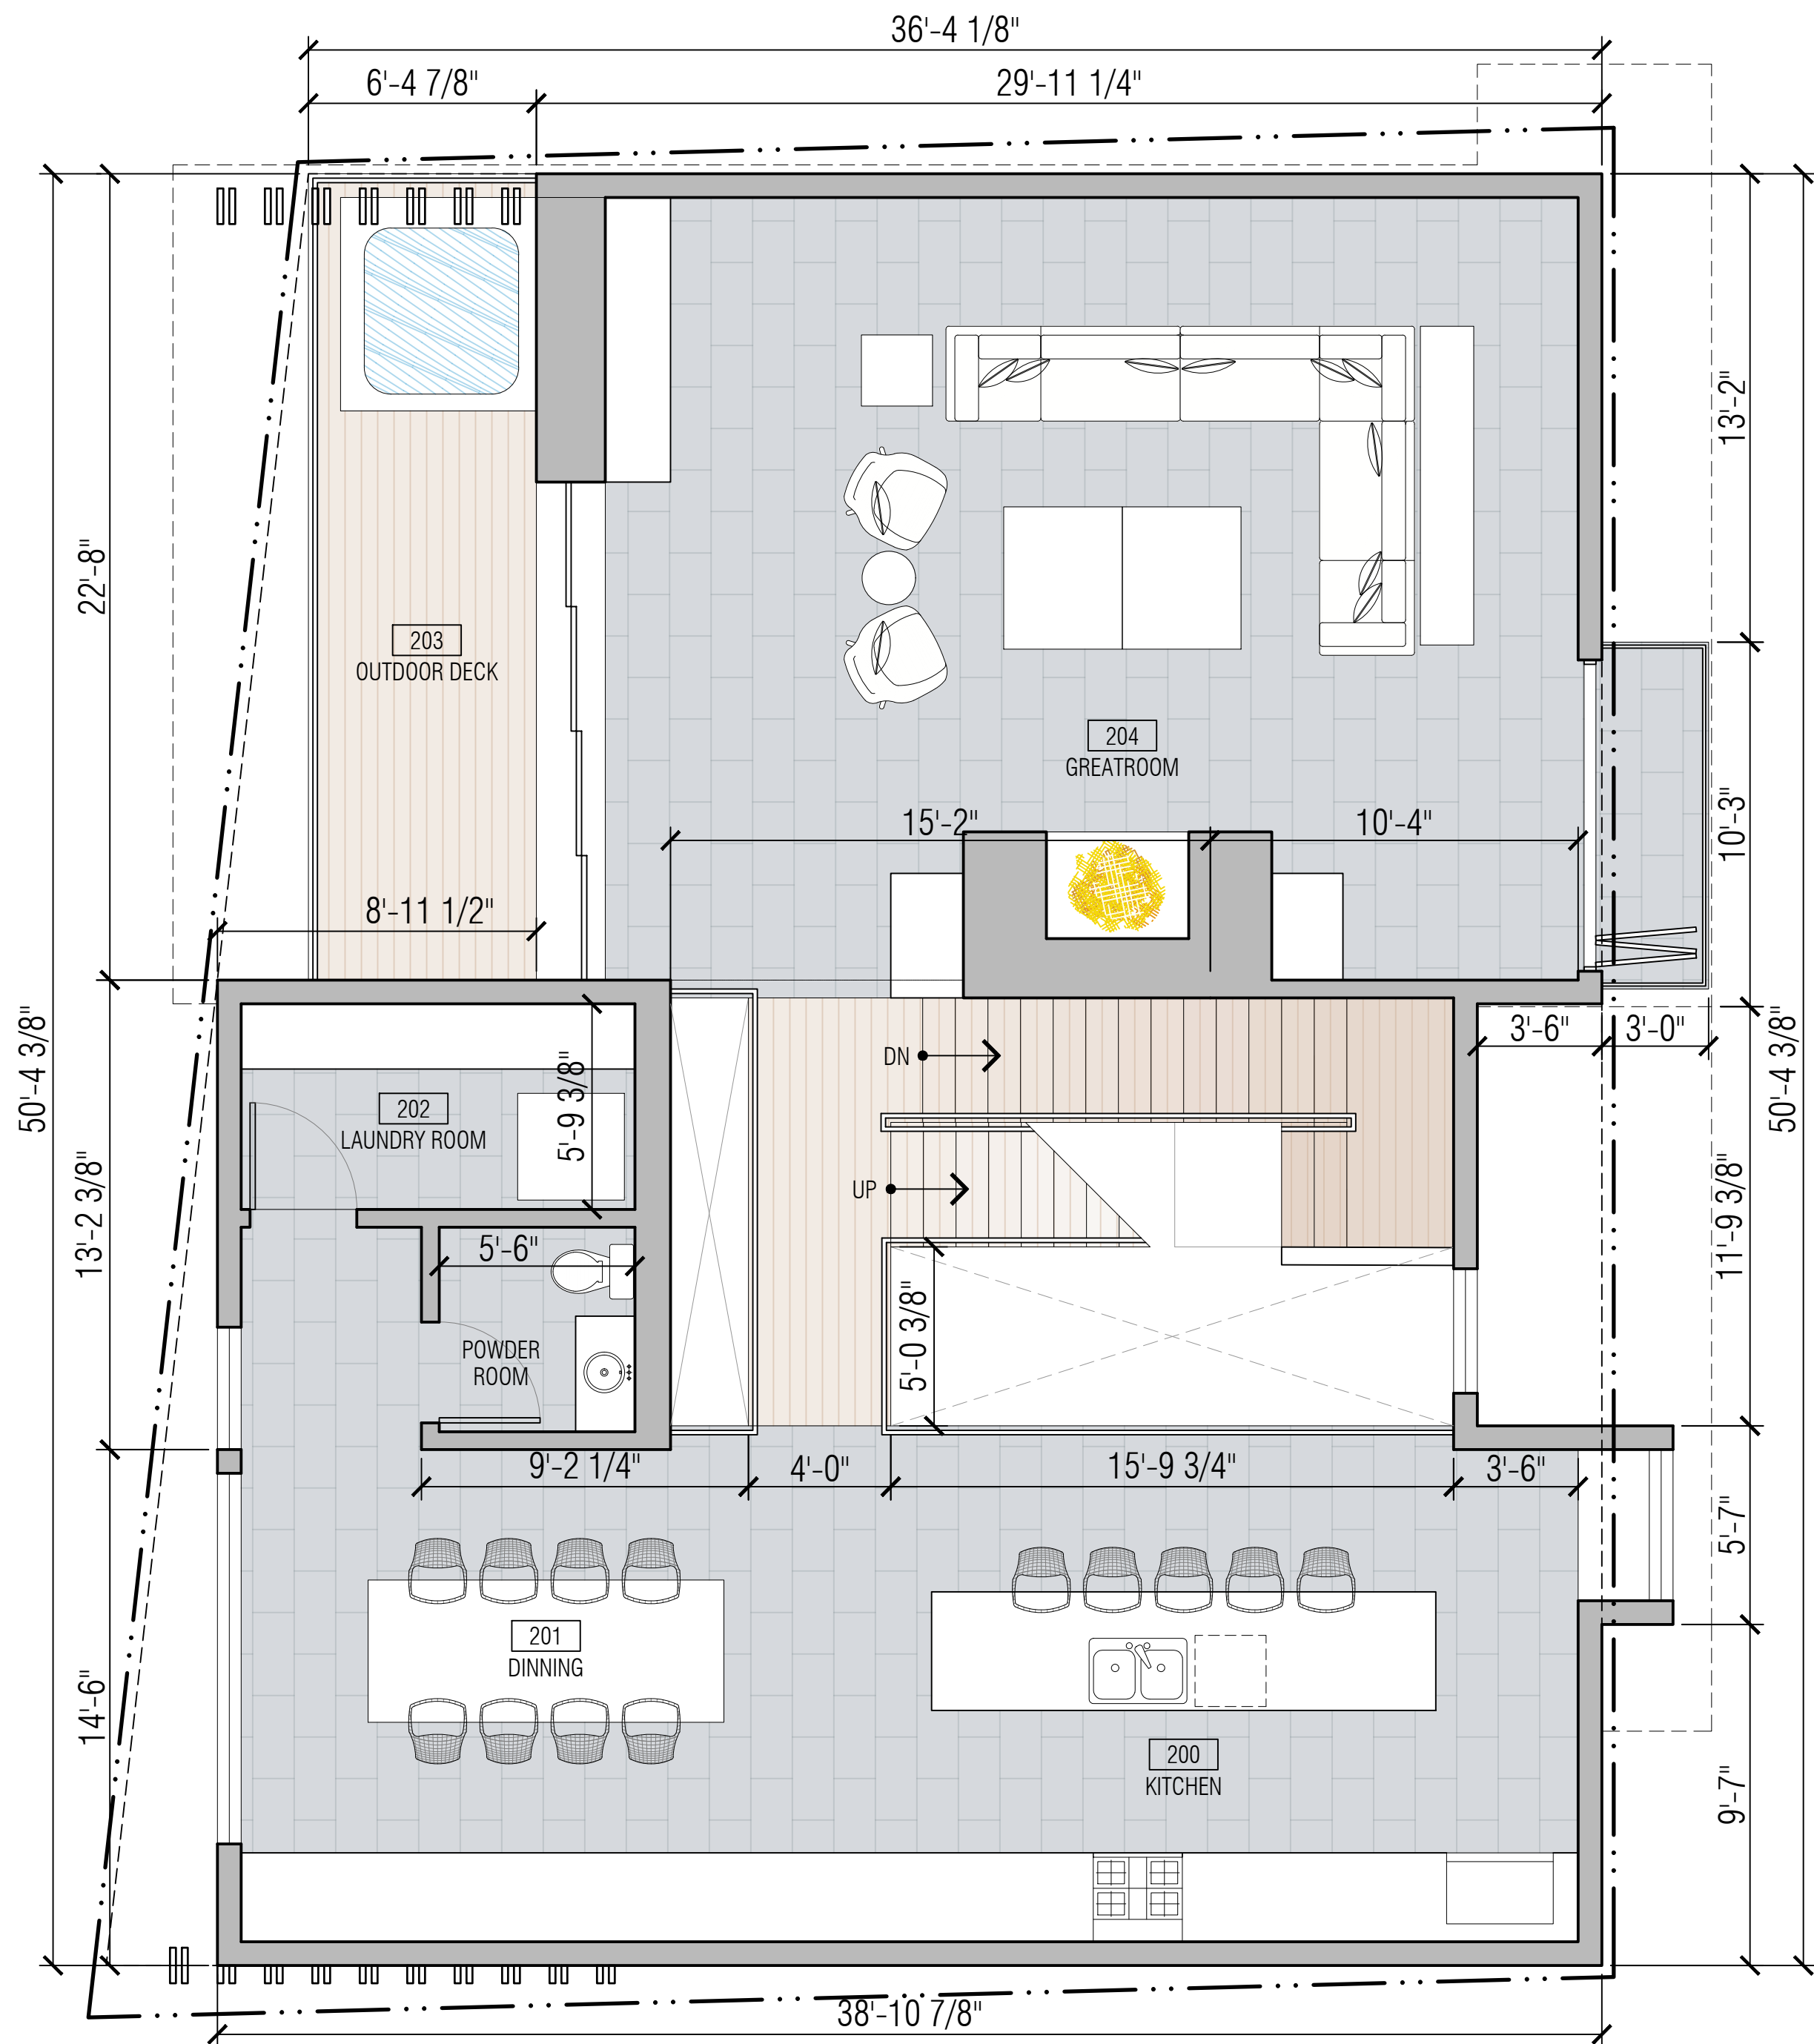

2ND FLOOR PLAN

SCALE: 1/4" = 1'-0"

11

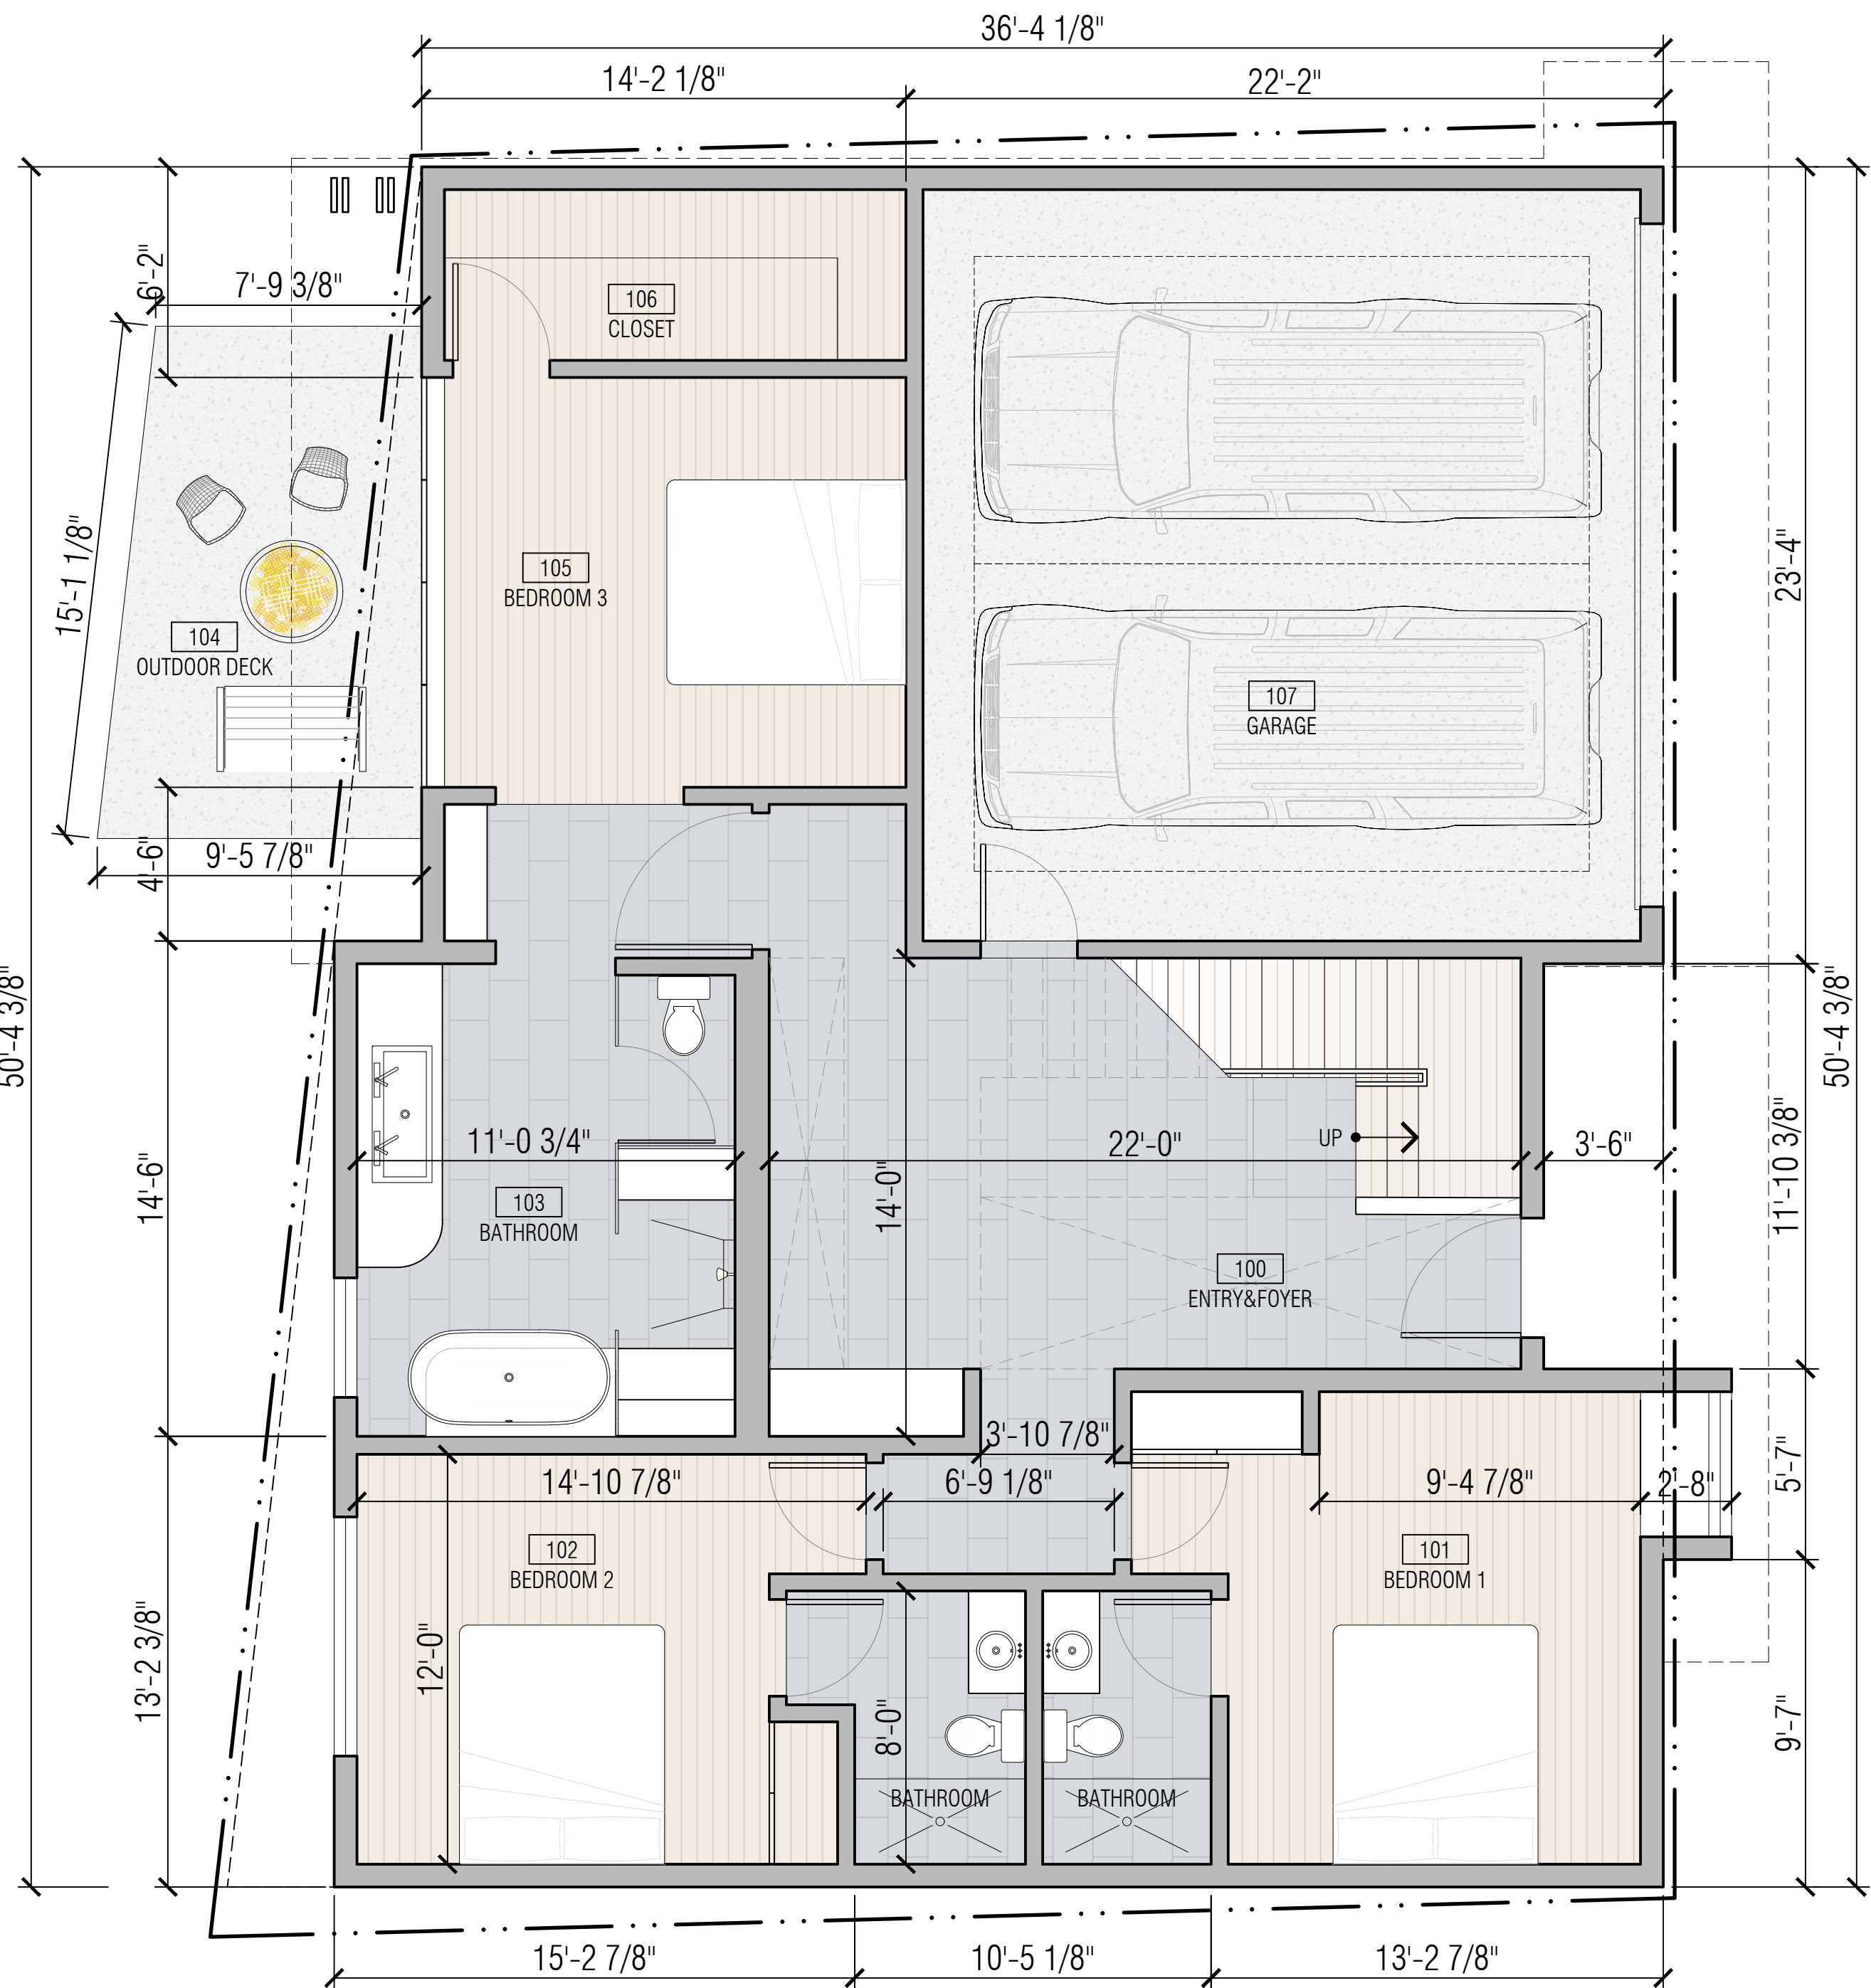

1ST FLOOR PLAN

SCALE: 1/4" = 1'-0"

03


FLOOR AREA SUMMARY

FLOOR	AREA (INCLUDED)	AREA (EXCLUDED)
1ST FLR GROSS SF:	1255.9 SF	483.7 SF (GARAGE)
2ND FLR GROSS SF:	1339.4 SF	174.4 SF (OUTDOOR DECK)
3RD FLR GROSS SF:	0574.6 SF	241.7 SF (OUTDOOR DECK)
TOTAL GROSS SF:	3169.9 SF	899.8 SF

AREA CALCULATION

SCALE: NTS

04

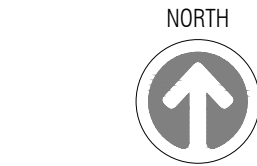

Number	Date	Description
1	08.27.21	PLANNING SUBMISSION
2	10.29.21	PLANNING SUBMISSION - REVISION

This Document is the property of MAKE Architecture and is to be used only in connection with the project named herein. Reproduction in whole or in part shall be allowed only with the express written or verbal permission of MAKE Architecture. Written dimensions shall have precedence over scaled dimensions. The contractor shall verify and be responsible for all dimensions and conditions on the jobsite and report any discrepancies to the ARCHITECT. This drawing is Copyright © 2021

DRAWING TITLE:

LOT 1
1ST & 2ND FLOOR
PLAN

DATE:
10/29/2021

INT:

GP

DRAWING NUMBER:

A-1-200



Mammoth Villas 3 at Obsidian
Mammoth Lakes, CA 93546

MAKE Architecture
2664 Lacy Street
Los Angeles, CA 90031
T: 323.669.0278
F: 323.669.0282

PROMARK INVESTMENTS
223 E. Thousand Oaks Blvd., Suite 412
Thousand Oaks, CA 91360
T: 806.29.3270

[place] - [pakshong landscape and
architectural collaborative]
3617 Exposition Blvd.
Los Angeles, CA 90016
Main Contact: David Fletcher
T: 310.450.3100
F: 323.737.3290

Number	Date	Description
USE RECORD:		

SCALE:
1/4" = 1'-0"

FLOOR AREA SUMMARY


FLOOR	AREA (INCLUDED)	AREA (EXCLUDED)
1ST FLR GROSS SF:	1255.9 SF	483.7 SF (GARAGE)
2ND FLR GROSS SF:	1339.4 SF	174.4 SF (OUTDOOR DECK)
3RD FLR GROSS SF:	0574.6 SF	241.7 SF (OUTDOOR DECK)
TOTAL GROSS SF:	3169.9 SF	899.8 SF

This Document is the property of MAKE Architecture and is to be used only in connection with the project named herein. Reproduction in whole or in part shall be allowed only with the express written or verbal permission of MAKE Architecture. Written dimensions shall have precedence over all other dimensions. The contractor shall verify and be responsible for all dimensions and conditions on the jobsite and report any discrepancies to the ARCHITECT. This drawing Copyright © 2021

LOT 1

BRD FLOOR PLAN

DATE:	DRAWING NUMBER:
0/29/2021	A-1-201
GP	

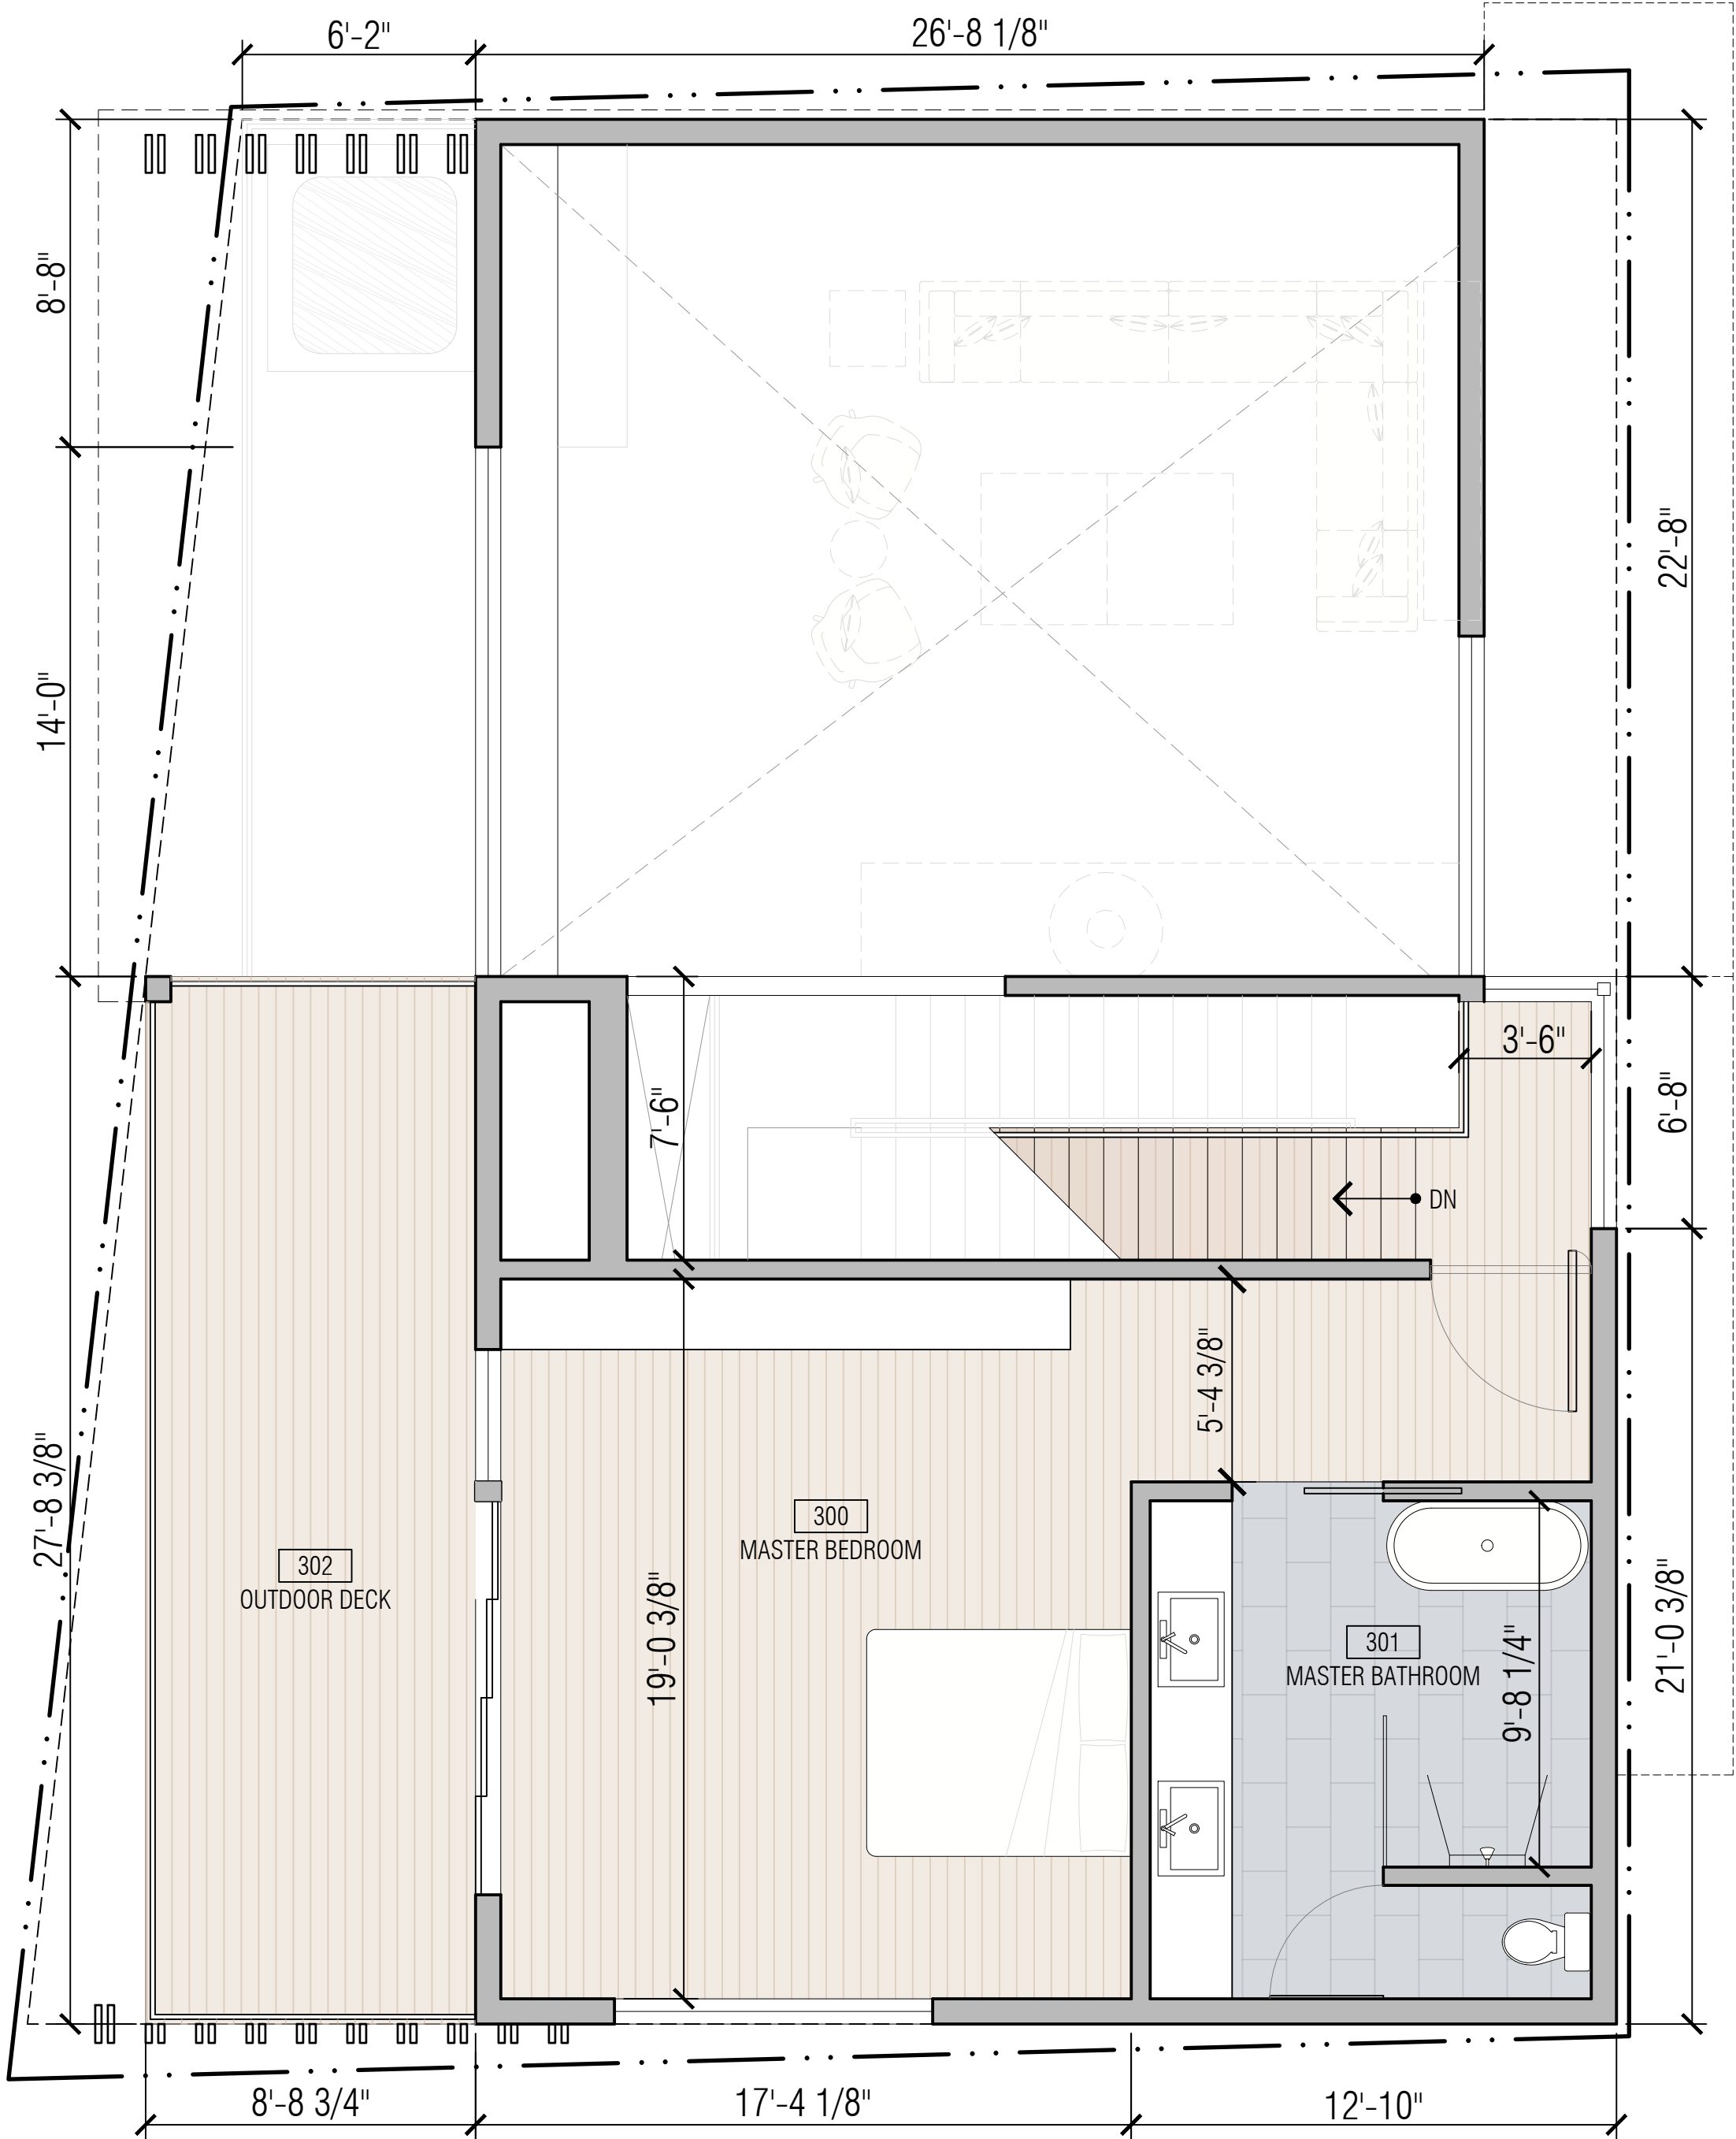

----- PROPOSED HEIGHT LIMIT
FROM FINISH GRADE

----- (E) NATURAL GRADE


FINISH LEGEND

TYPES	NAME	DESCRIPTION
EXTERIOR FINISHES	CS1	P 070 BY CEMBRIT PATINA ORIGINAL 8X592X1192 MM BOARD
	MTL1	1" STANDING SEAM BY ATAS INTERNATIONAL INC. COLOR CHARCOAL GREY (62)
	MTL2	HOT DIPPED GALVANIZED STEEL POST, PAINT WITH HIGH PERFORMANCE PAIRING TO MATCH (MTL1)
	MTL3	BONDERIZED METAL GUTTER AND DOWNSPOUT, PAINT WITH HIGH PERFORMANCE PAIRING TO MATCH (MTL1)

FINISH LEGEND

SCALE: NTS

12

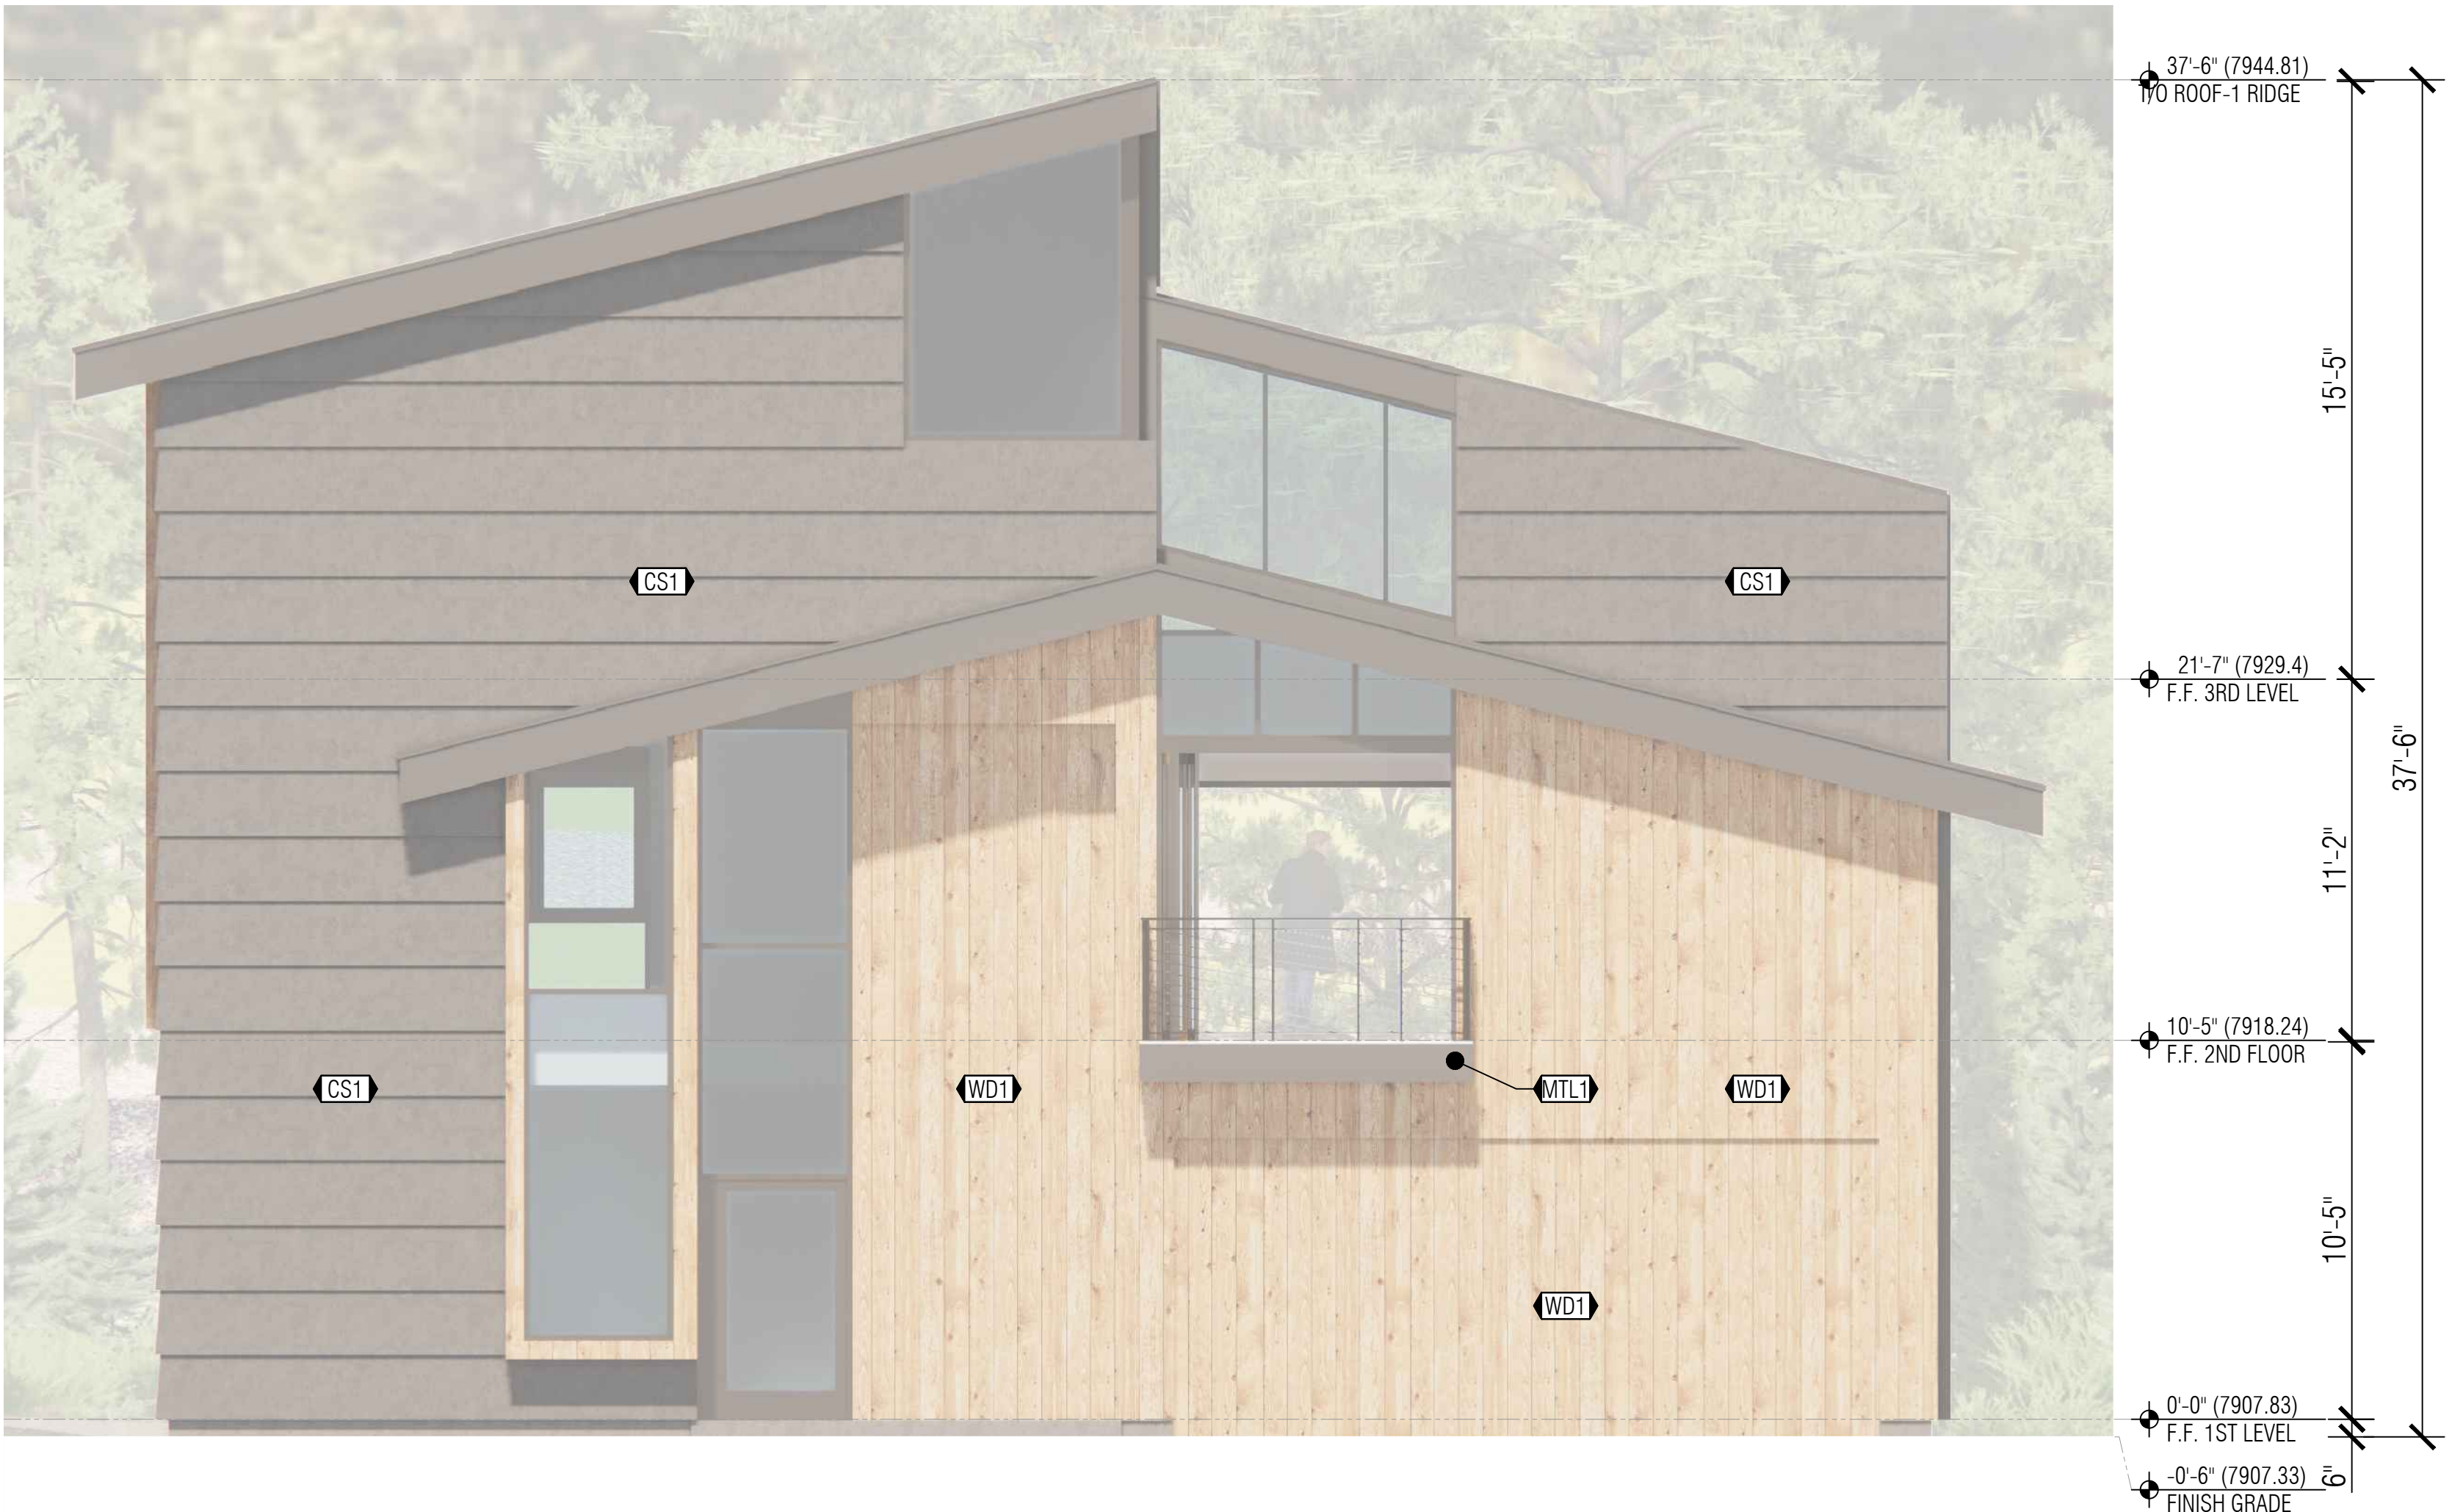

FRONT ELEVATION

SCALE 1/4" = 1'-0"

02



RIGHT ELEVATION

SCALE 1/4" = 1'-0"

04

MAKE
ARCHITECTURE

2664 LACY STREET
LOS ANGELES, CA 90031
T: 323.669.8278 • F: 323.669.8282
WWW.MAKEARCH.COM

PROJECT ADDRESS

Mammoth Villas 3 at Obsidian
Mammoth Lakes, CA 93546

ARCHITECT

MAKE Architecture
2664 Lacy Street
Los Angeles, CA 90031
T: 323.669.0278
F: 323.669.0282

CLIENT

PROMARK INVESTMENTS
223 E. Thousand Oaks Blvd., Suite 412
Thousand Oaks, CA 91360
T: 806.29.3270

LANDSCAPE

[place] - [peakshong landscape and
architectural collaborative]
3617 Exposition Blvd.
Los Angeles, CA 90016
Main Contact: David Fletcher
T: 310.450.3100
F: 323.737.3290

1	10/29/21	PLANNING SUBMISSION - REVISION
2	10/29/21	PLANNING SUBMISSION - REVISION
MAKE Architecture and is to be used only in connection with the project named herein. Reproduction in whole or in part shall be allowed only with the express written or verbal permission of MAKE Architecture. Written dimensions shall have precedence over scaled dimensions. The contractor shall verify and be responsible for all dimensions and conditions on the jobsite and report any discrepancies to the ARCHITECT. This drawing is Copyright © 2021

DRAWING TITLE:

**LOT 1
ELEVATIONS**

DATE:

10/29/2021

INT:

GP


DRAWING NUMBER:

A-1-300

PLANNING SUBMISSION

VILLAS AT MAMMOTH LAKES


place] - [pakshong landscape and
architectural collaborative]
617 Exposition Blvd.
Los Angeles, CA 90016
Main Contact: David Fletcher
: 310.450.3100
: 323.737.3290

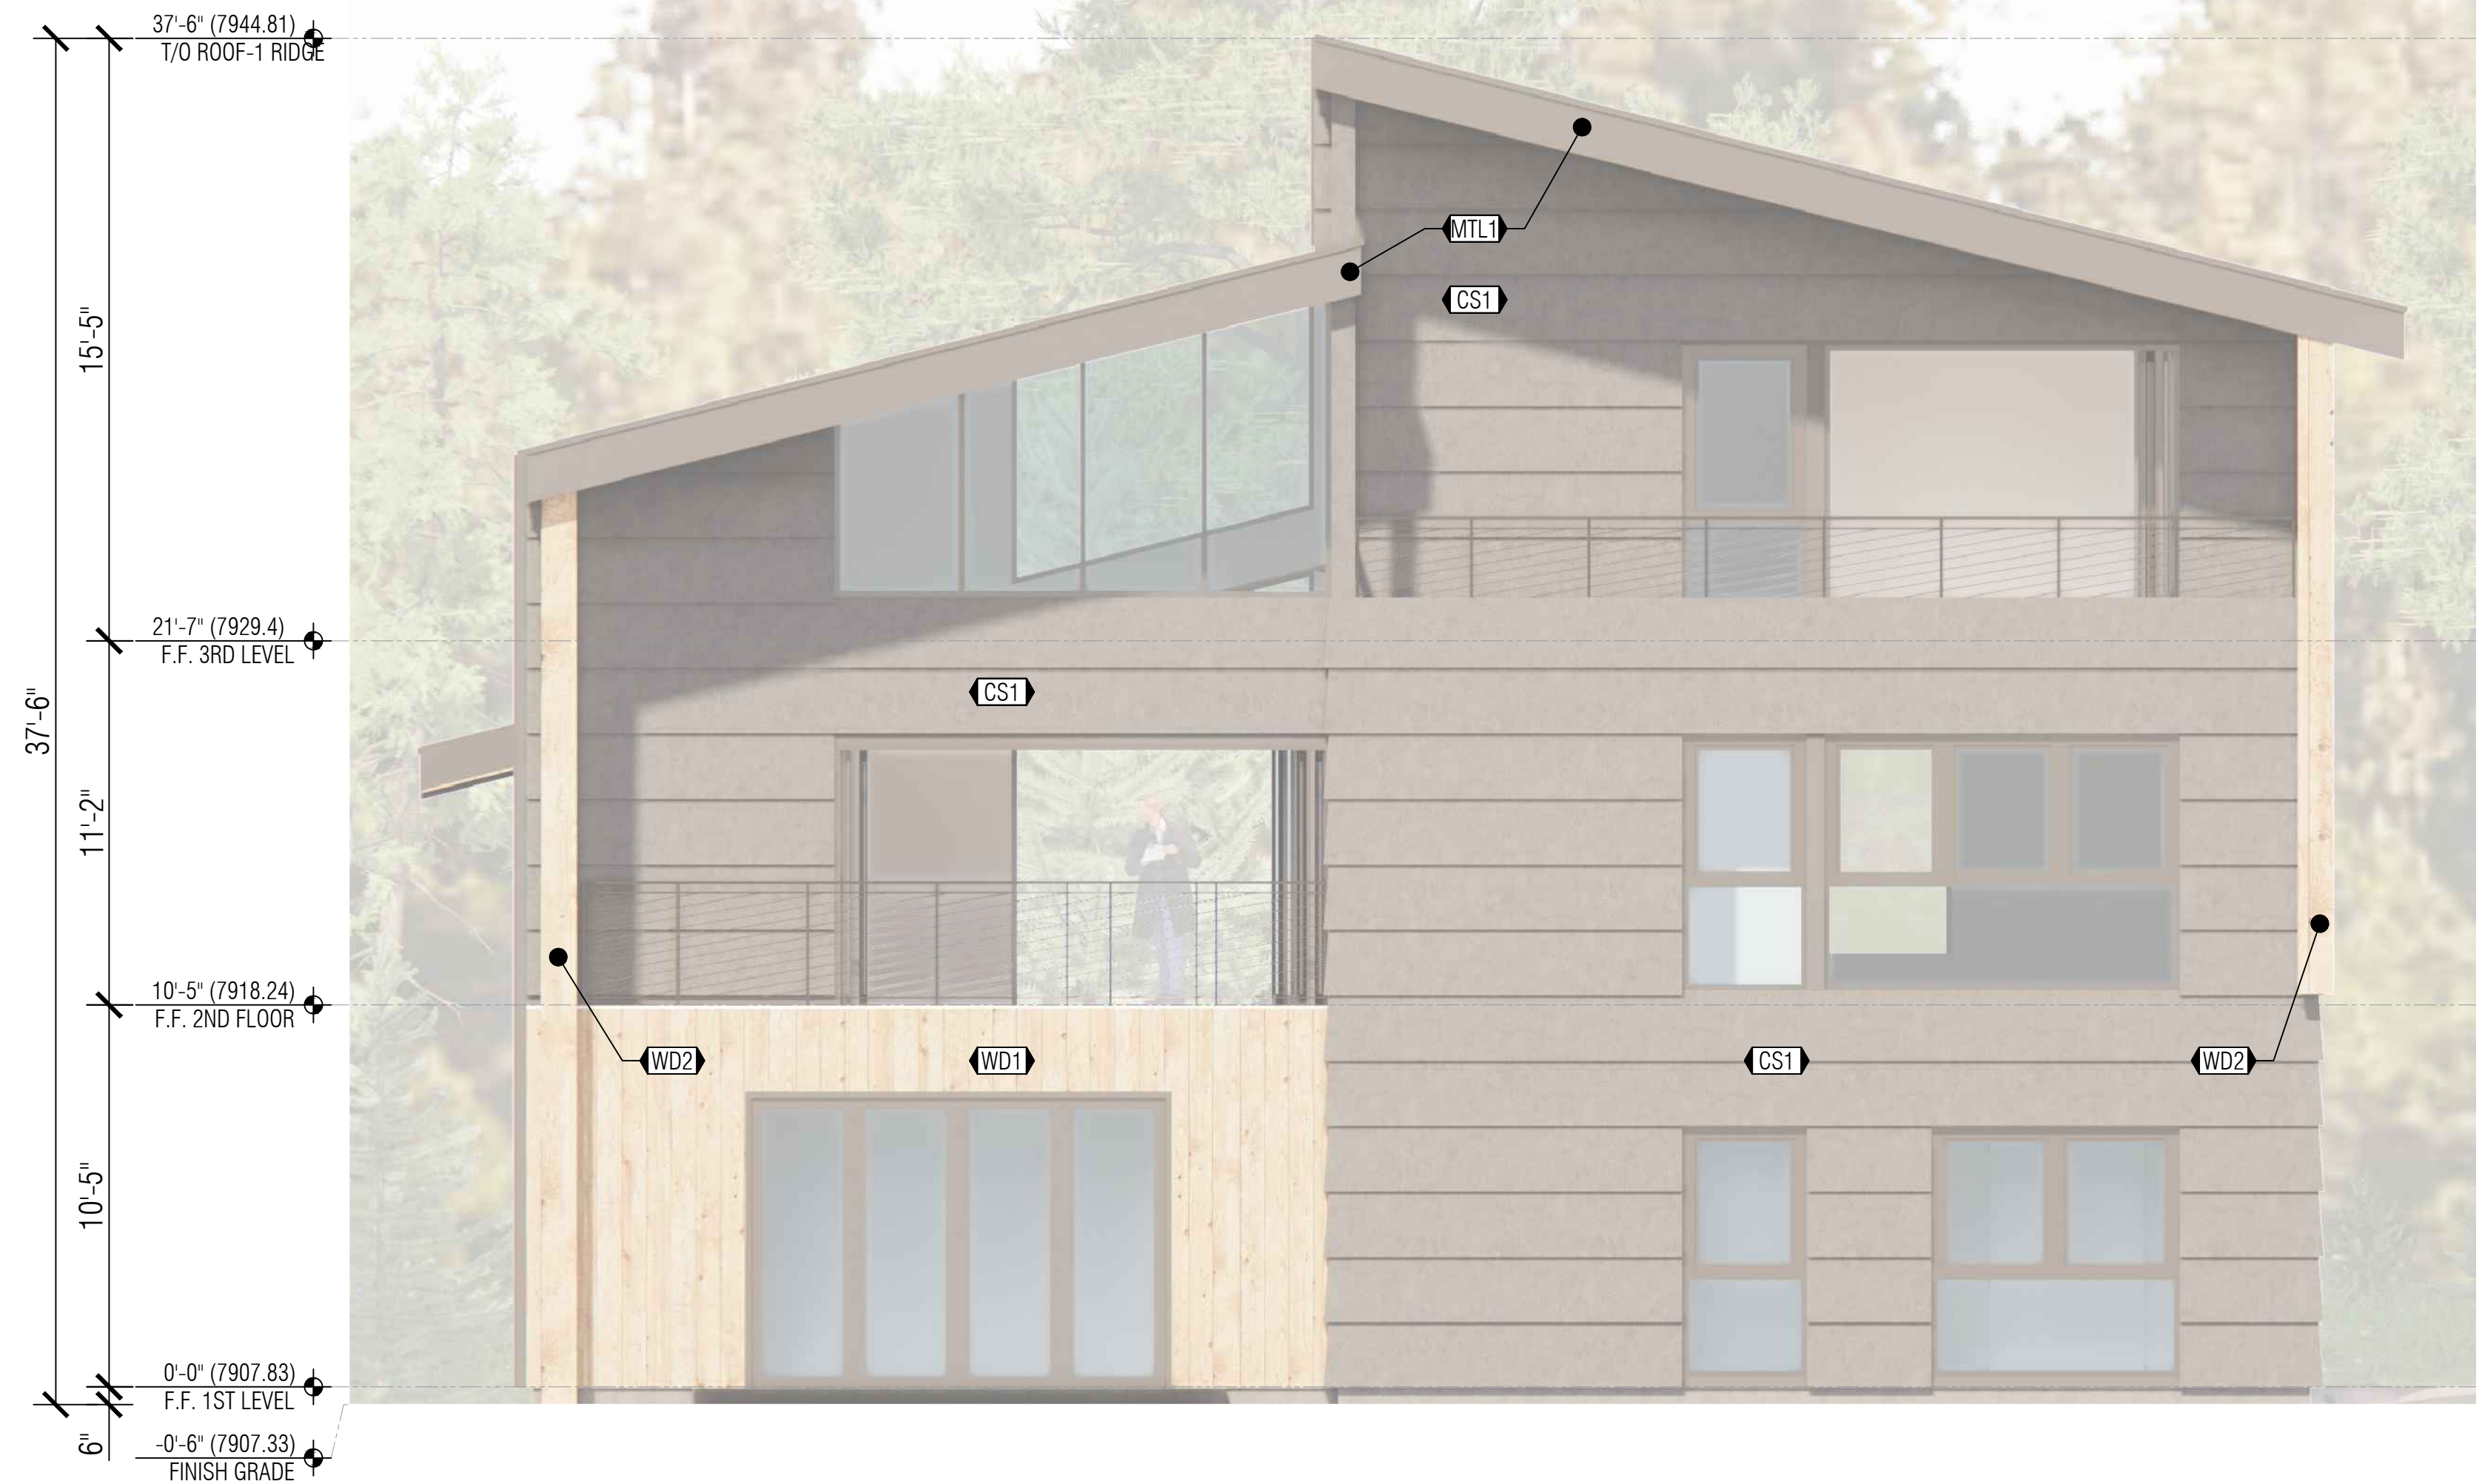

BACK ELEVATION

SCALE:
1/4" = 1'-0"

02

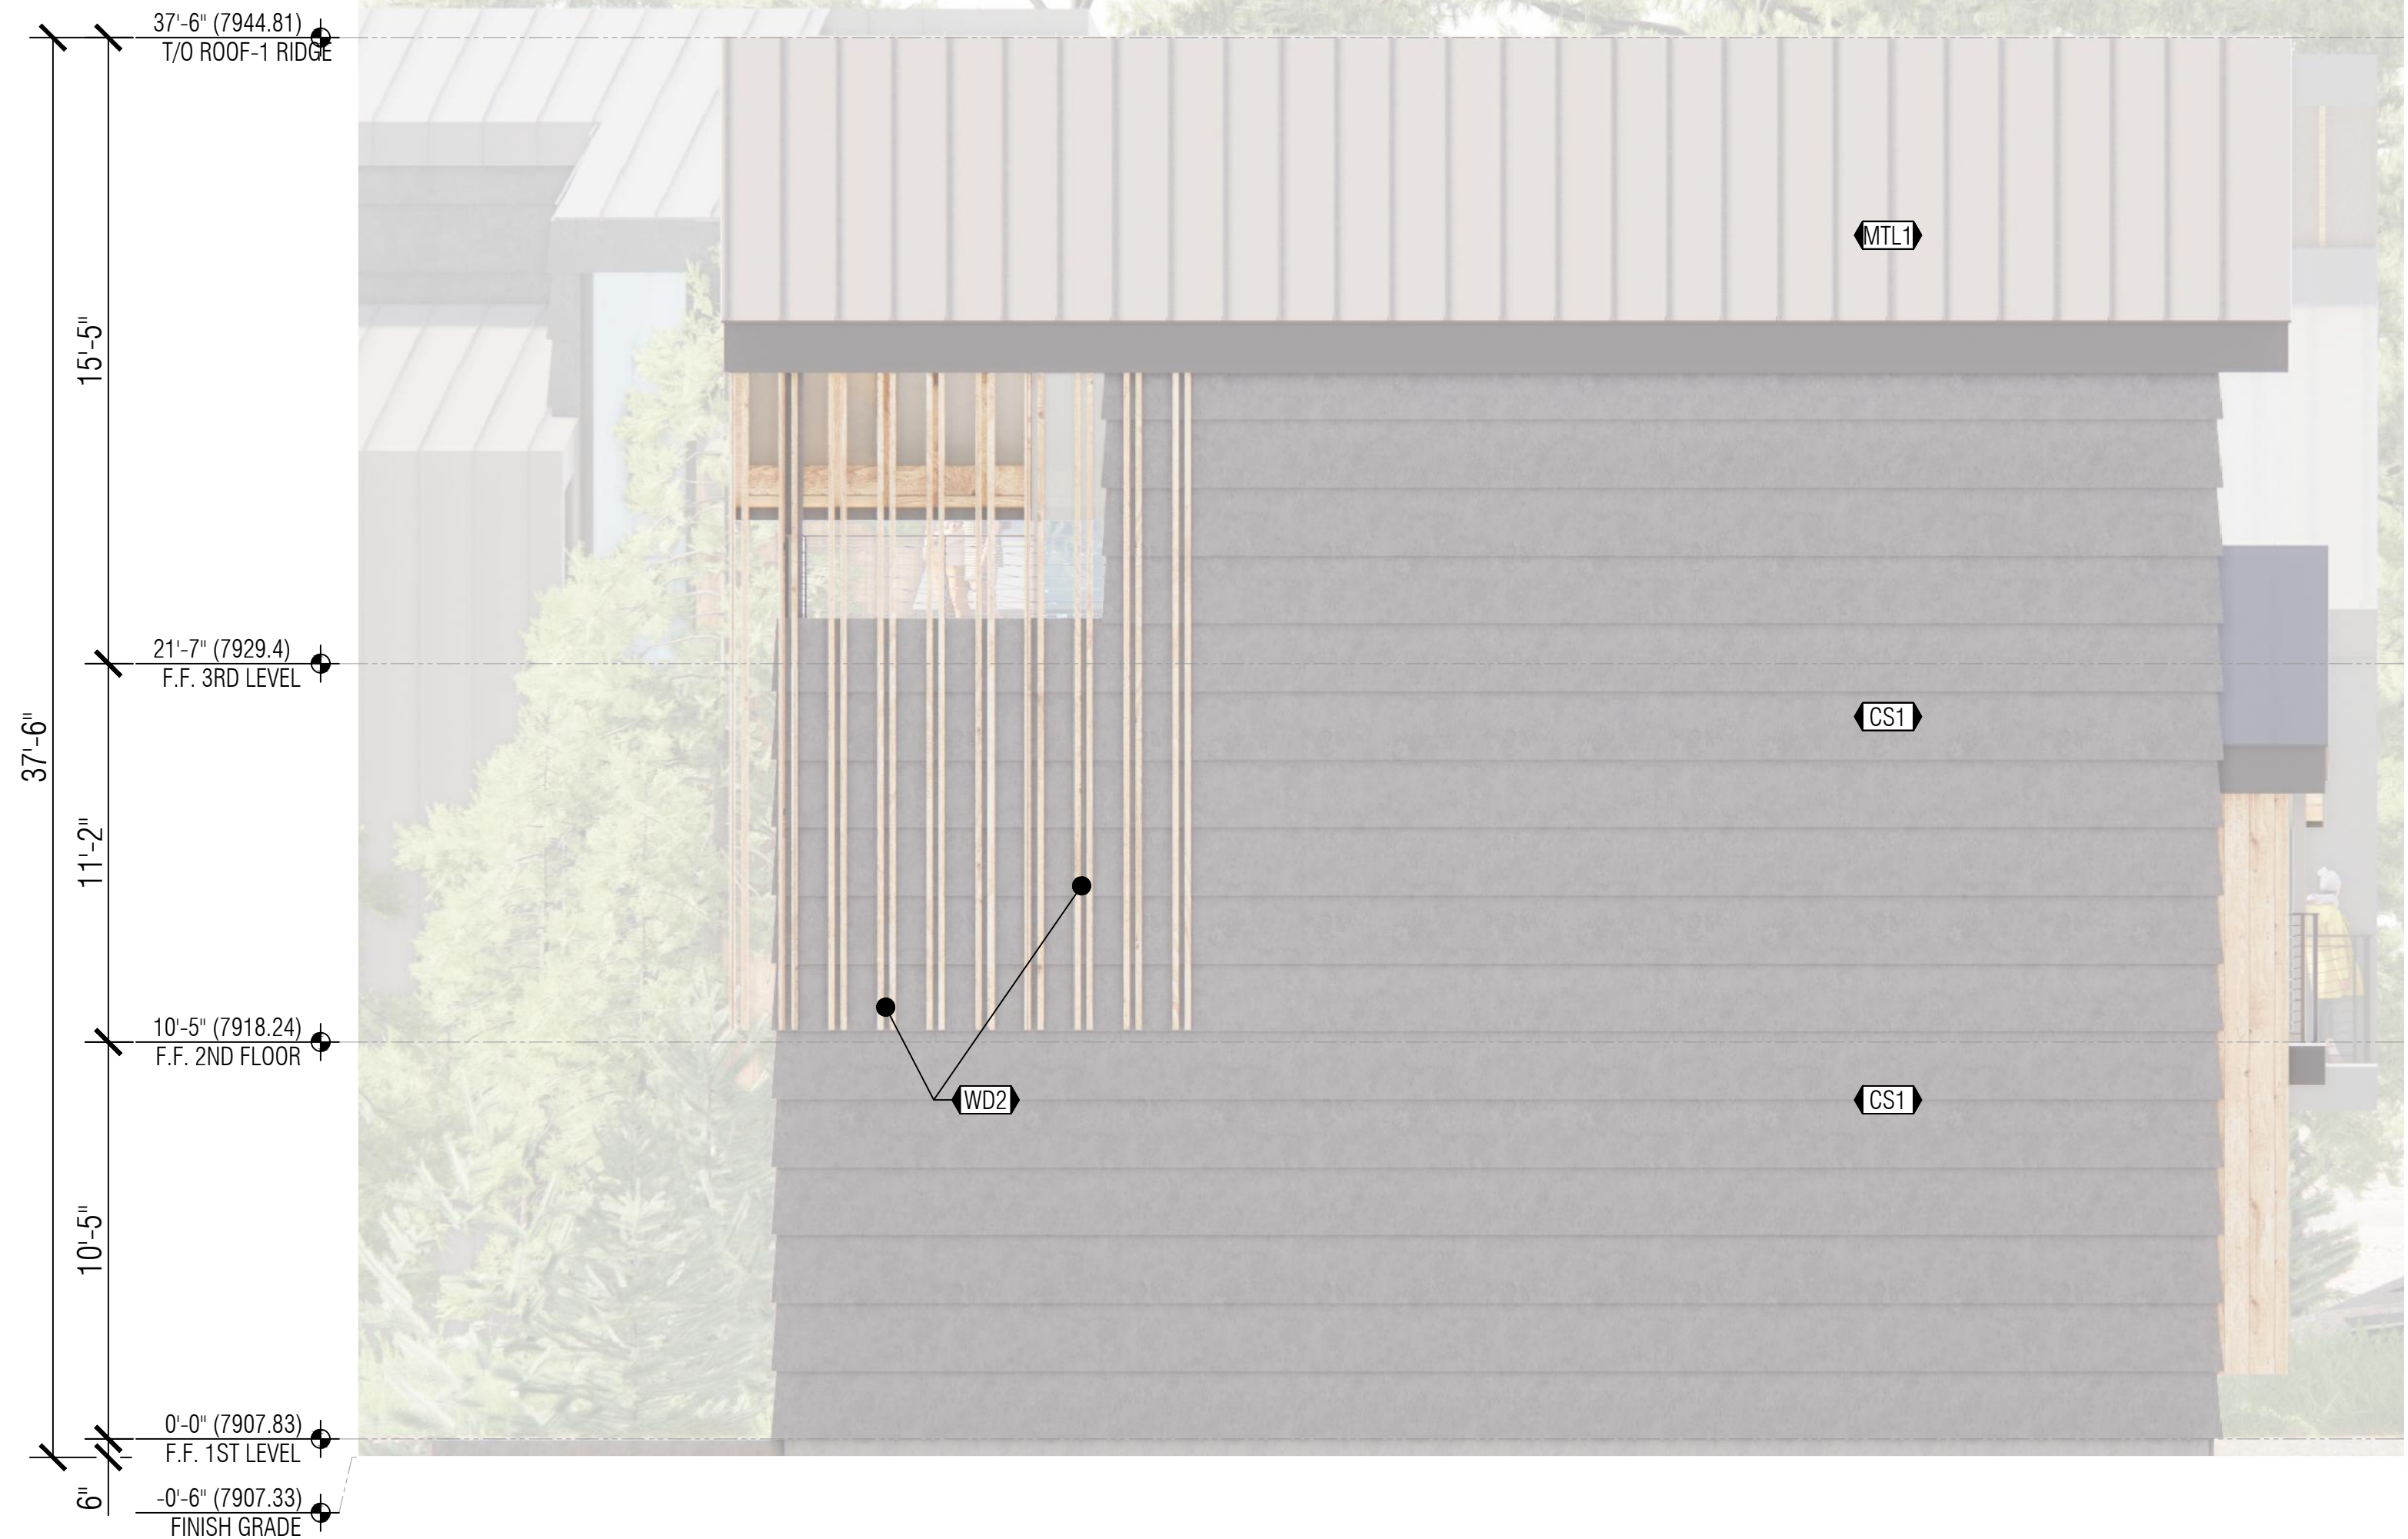

LEFT ELEVATION

SCALE:
 $1/4" = 1'-0"$

04

— — — — — PROPOSED HEIGHT LIMIT
FROM FINISH GRADE

— — — — — (E) NATURAL GRADE

FINISH LEGEND

TYPES	NAME	DESCRIPTION
EXTERIOR FINISHES	CS1	P 070 BY CEMBRIT PATINA ORIGINAL 8X592X1192 MM BOARD
	MTL1	1" STANDING SEAM BY ATAS INTERNATIONAL INC. COLOR CHARCOAL GREY (62)
	MTL2	HOT DIPPED GALVANIZED STEEL POST, PAINT WITH HIGH PERFORMANCE PAIRING TO MATCH {MTL1}
	MTL3	BONDERIZED METAL GUTTER AND DOWNSPOUT, PAINT WITH HIGH PERFORMANCE PAIRING TO MATCH {MTL1}

FINISH LEGEND

NTS

12

DRAWING TITLE:

LOT 1 ELEVATIONS

DATE:


10/29/2021

IT:


GP

ING NUMBER:

A-1-301

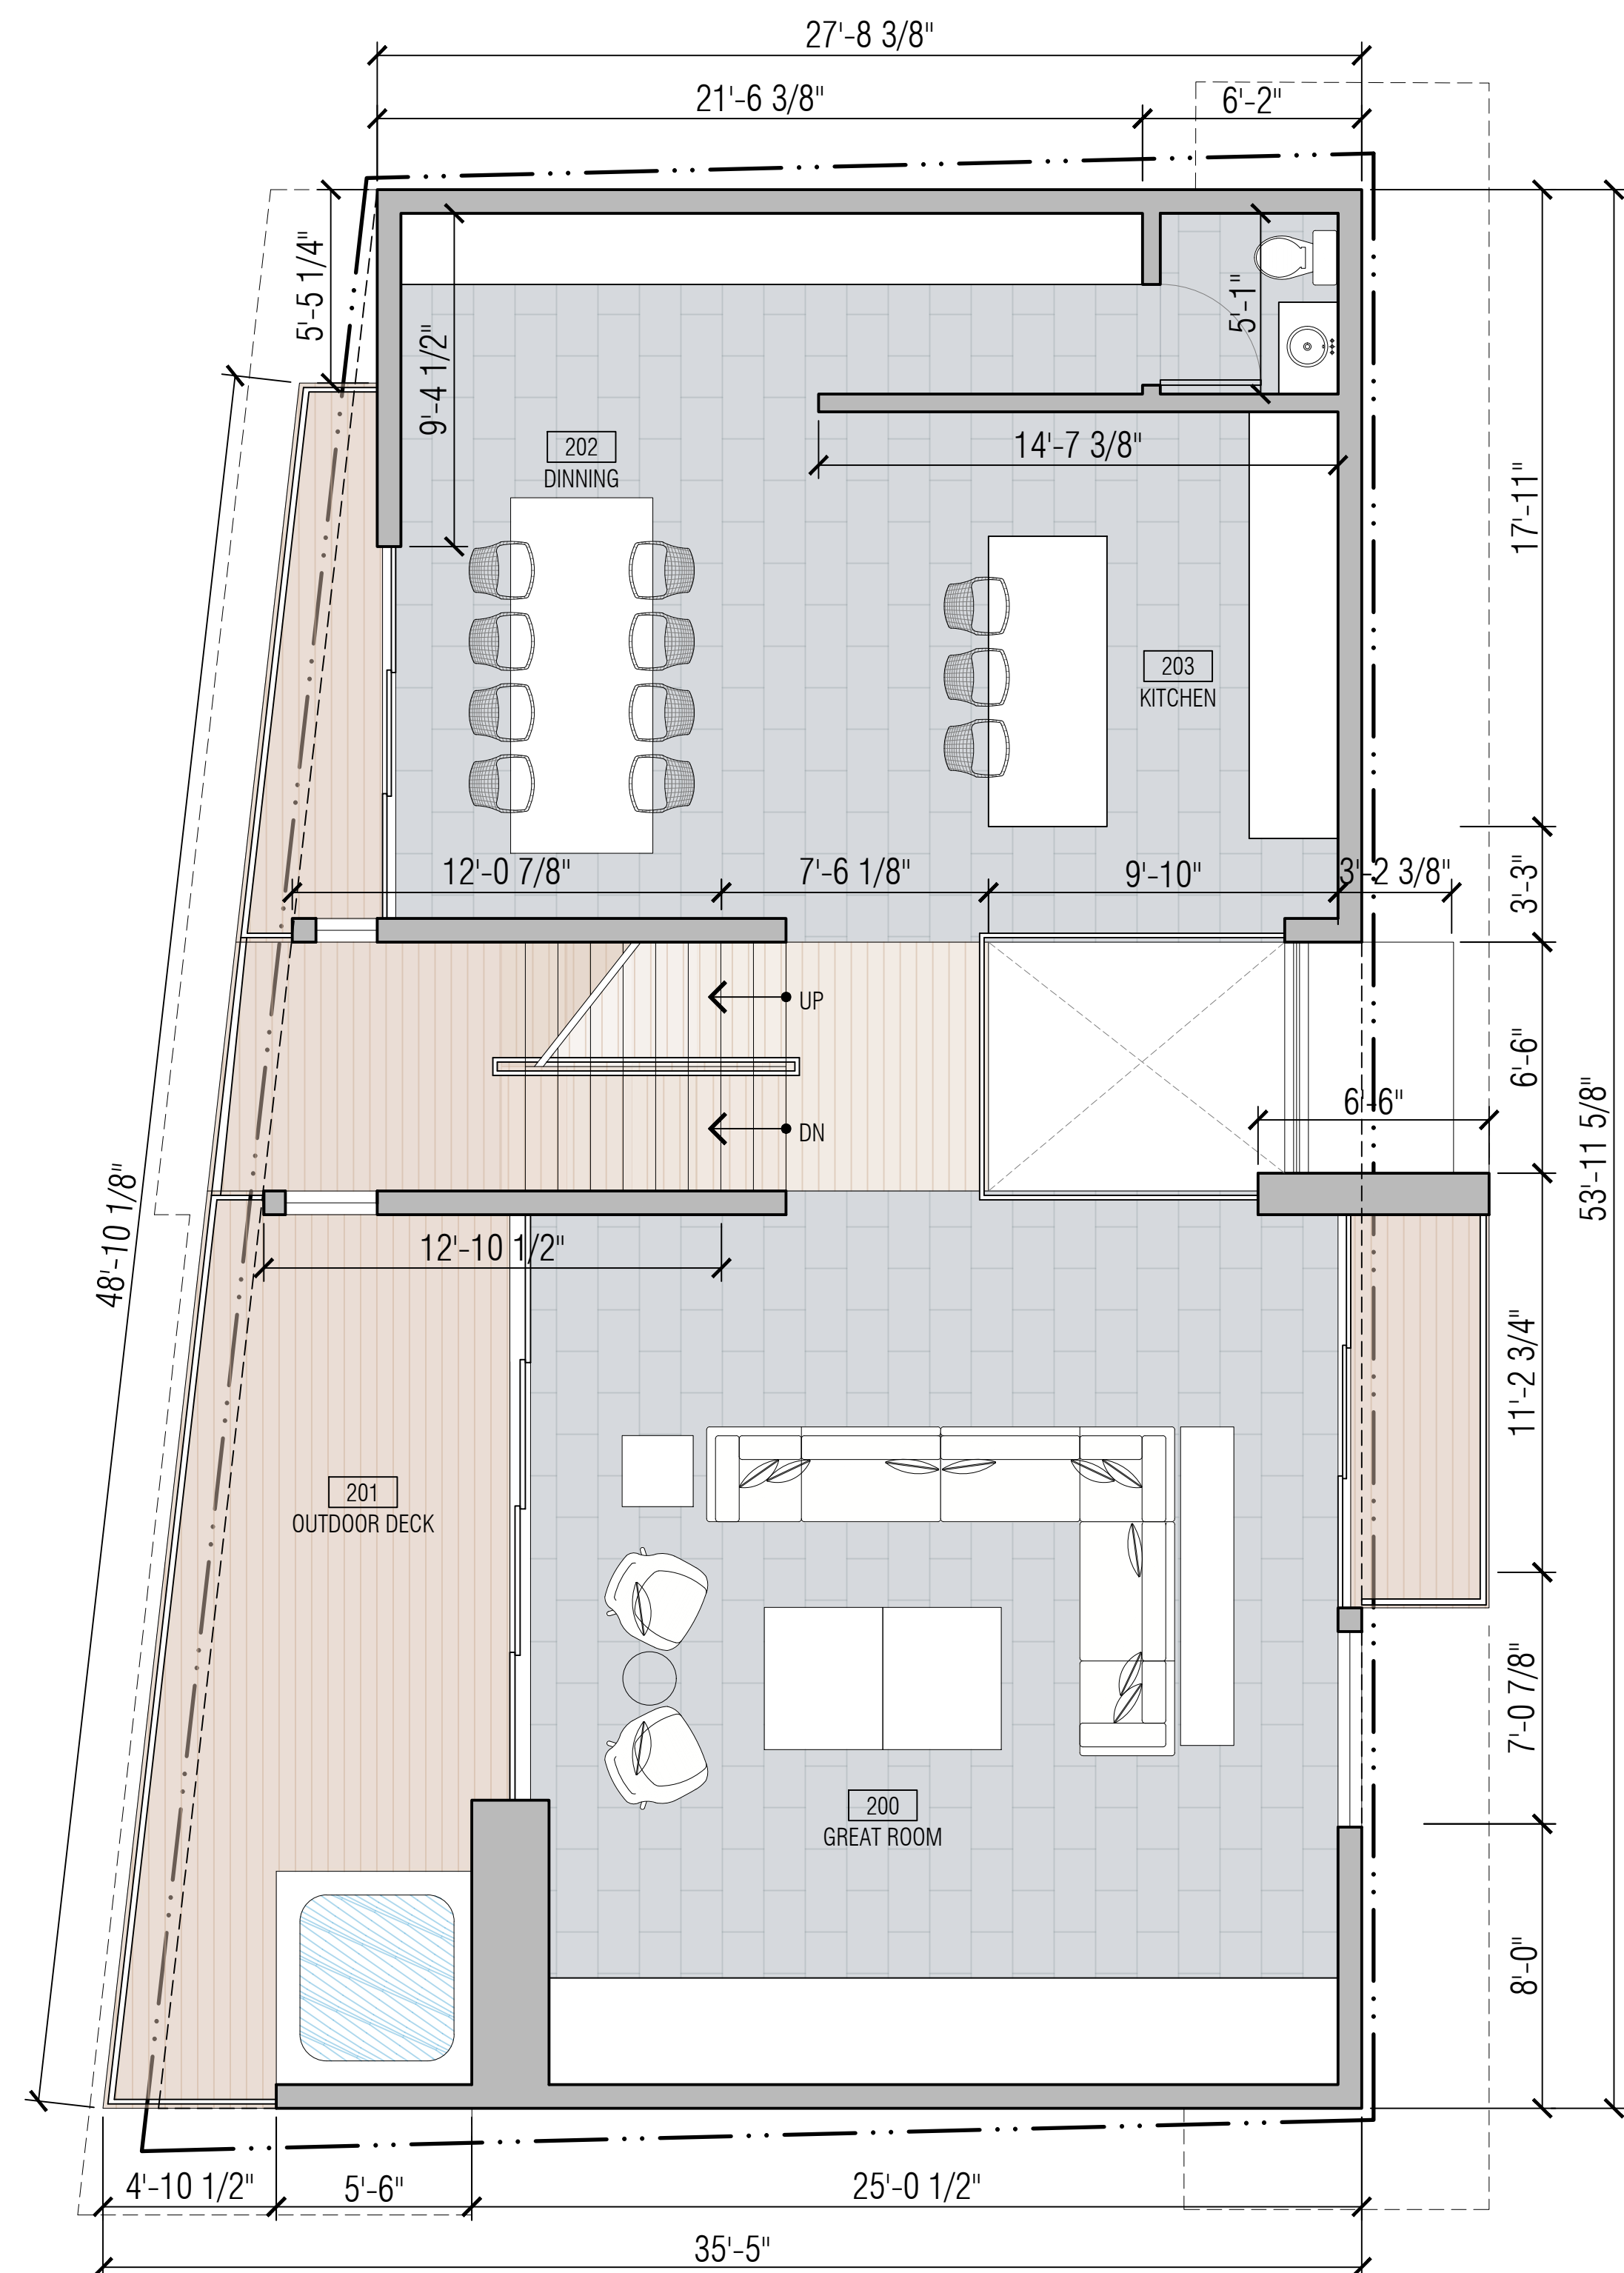

2ND FLOOR PLAN

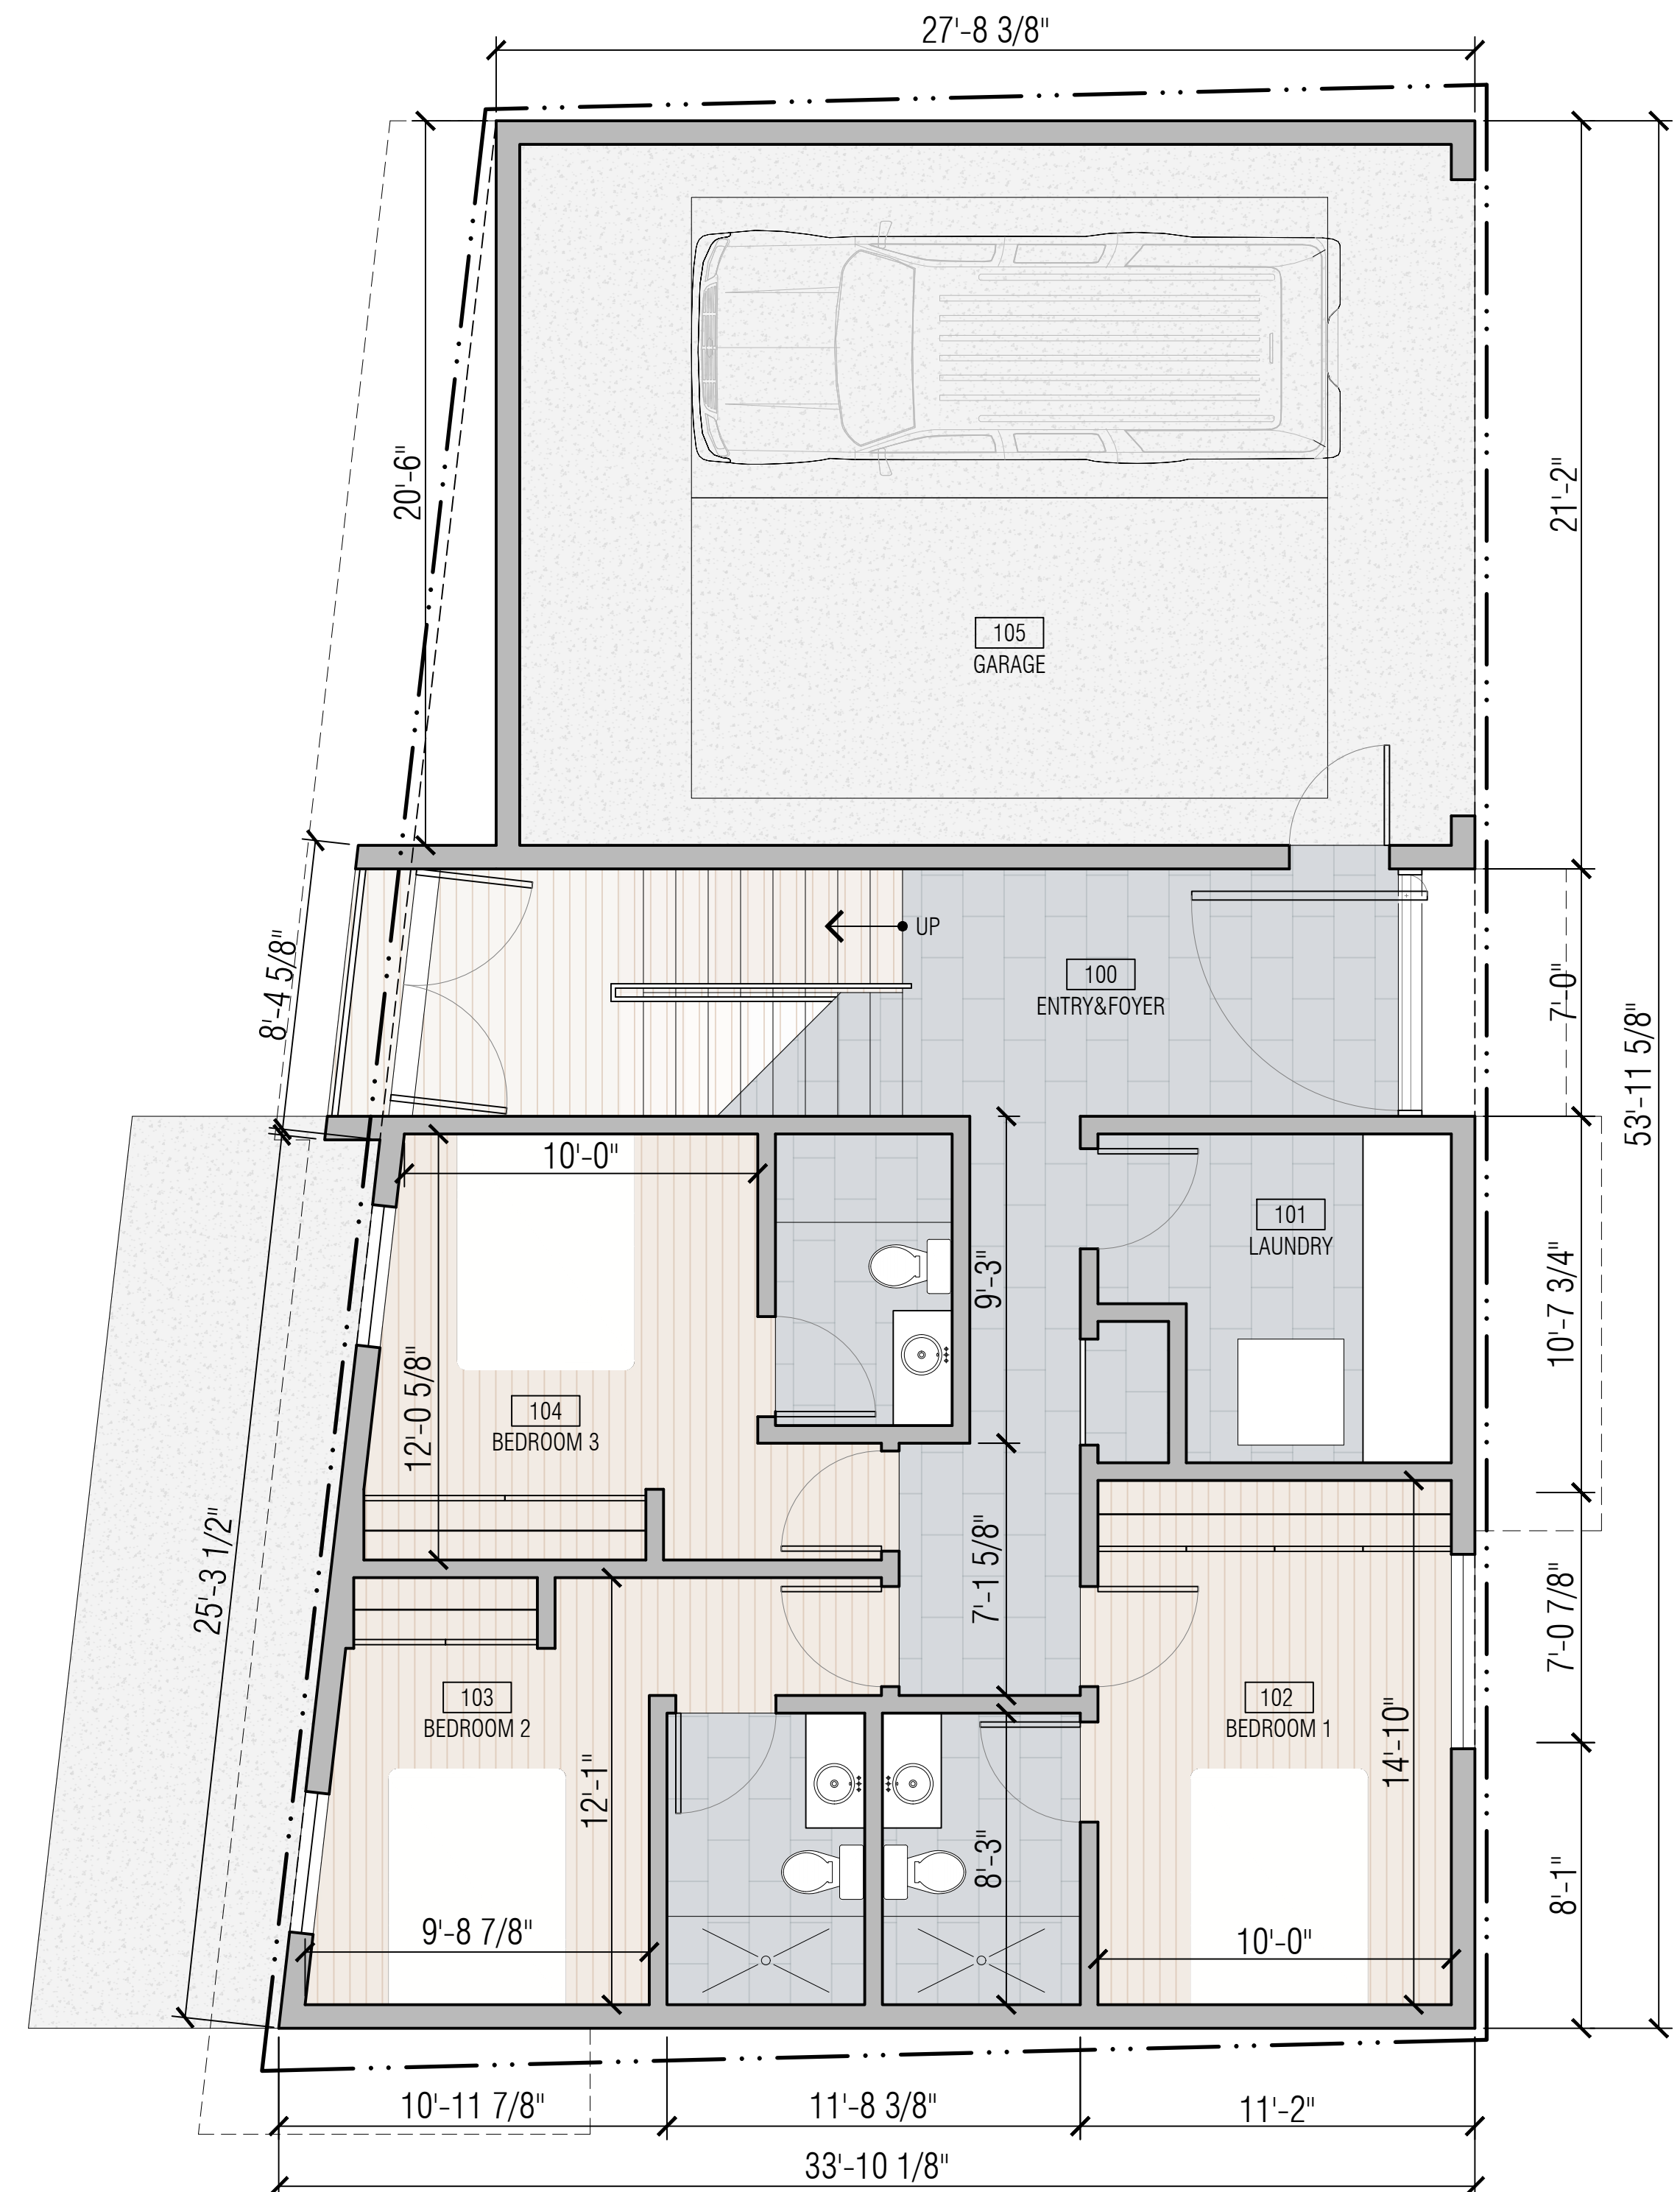

1ST FLOOR PLAN

FLOOR AREA SUMMARY

FLOOR	AREA (INCLUDED)	AREA (EXCLUDED)
1ST FLR GROSS SF:	1002.5 SF	522.9 SF (GARAGE)
2ND FLR GROSS SF:	1113.7 SF	336.7 SF (OUTDOOR DECK)
3RD FLR GROSS SF:	0675.8 SF	39.5 SF (OUTDOOR DECK)
TOTAL GROSS SF:	3169.9 SF	899.1 SF

MAKE ARCHITECTURE

**2664 LACY STREET
LOS ANGELES, CA 90031
T: 323.669.8278 • F: 323.669.8282
WWW.MAKEARCH.COM**

PROJECT ADDRESS

Mammoth Villas 3 at Obsidian
Mammoth Lakes, CA 93546

ARCHITECT

MAKE Architecture
2664 Lacy Street
Los Angeles, CA 90031
T: 323.669.0278
F: 323.669.0282

CLIENT

PROMARK INVESTMENTS
223 E. Thousand Oaks Blvd., Suite 412
Thousand Oaks, CA 91360
T: 806.29.3270

LANDSCAPE

[place] - [pakshong landscape and
architectural collaborative]
3617 Exposition Blvd.
Los Angeles, CA 90016
Main Contact: David Fletcher
T: 310.450.3100
F: 323.737.3290

[illegible]

2	10.29.21	PLANNING SUBMISSION - REVISION
1	06.27.21	PLANNING SUBMISSION

Number Date Description

VALUE RECORD:

This Document is the property of MAKE Architecture and is to be used only in connection with the project named herein. Reproduction in whole or in part shall be allowed only with the express written or verbal permission of MAKE Architecture. Written dimensions shall have precedence over scaled dimensions. The contractor shall verify and be responsible for all dimensions and conditions on the jobsite and report any discrepancies to the ARCHITECT. This drawing Copyright © 2021

DRAWING TITLE:

LOT 2
1ST & 2ND FLOOR
PLAN

DATE:	DRAWN BY:
0/29/2021	

10

A-2-200

AREA CALCULATION

SCALE:
NTS

04

GP



Mammoth Villas 3 at Obsidian
Mammoth Lakes, CA 93546

MAKE Architecture
2664 Lacy Street
Los Angeles, CA 90031
T: 323.669.0278
F: 323.669.0282

PROMARK INVESTMENTS
223 E. Thousand Oaks Blvd., Suite 412
Thousand Oaks, CA 91360
T: 806.29.3270

[place] - [pakshong landscape and
architectural collaborative]
3617 Exposition Blvd.
Los Angeles, CA 90016
Main Contact: David Fletcher
T: 310.450.3100
F: 323.737.3290

Number	Date	Description
USE RECORD:		


This Document is the property of MAKE Architecture and is to be used only in connection with the project named herein. Reproduction in whole or in part shall be allowed only with the express written or verbal permission of MAKE Architecture. Written dimensions shall have precedence over all dimensions. The contractor shall verify and be responsible for all dimensions and conditions on the jobsite. Report any discrepancies to the ARCHITECT. This drawing Copyright © 2021

LOT 2

3RD FLOOR PLAN

DATE:	DRAWING NUMBER:
0/29/2021	

GP

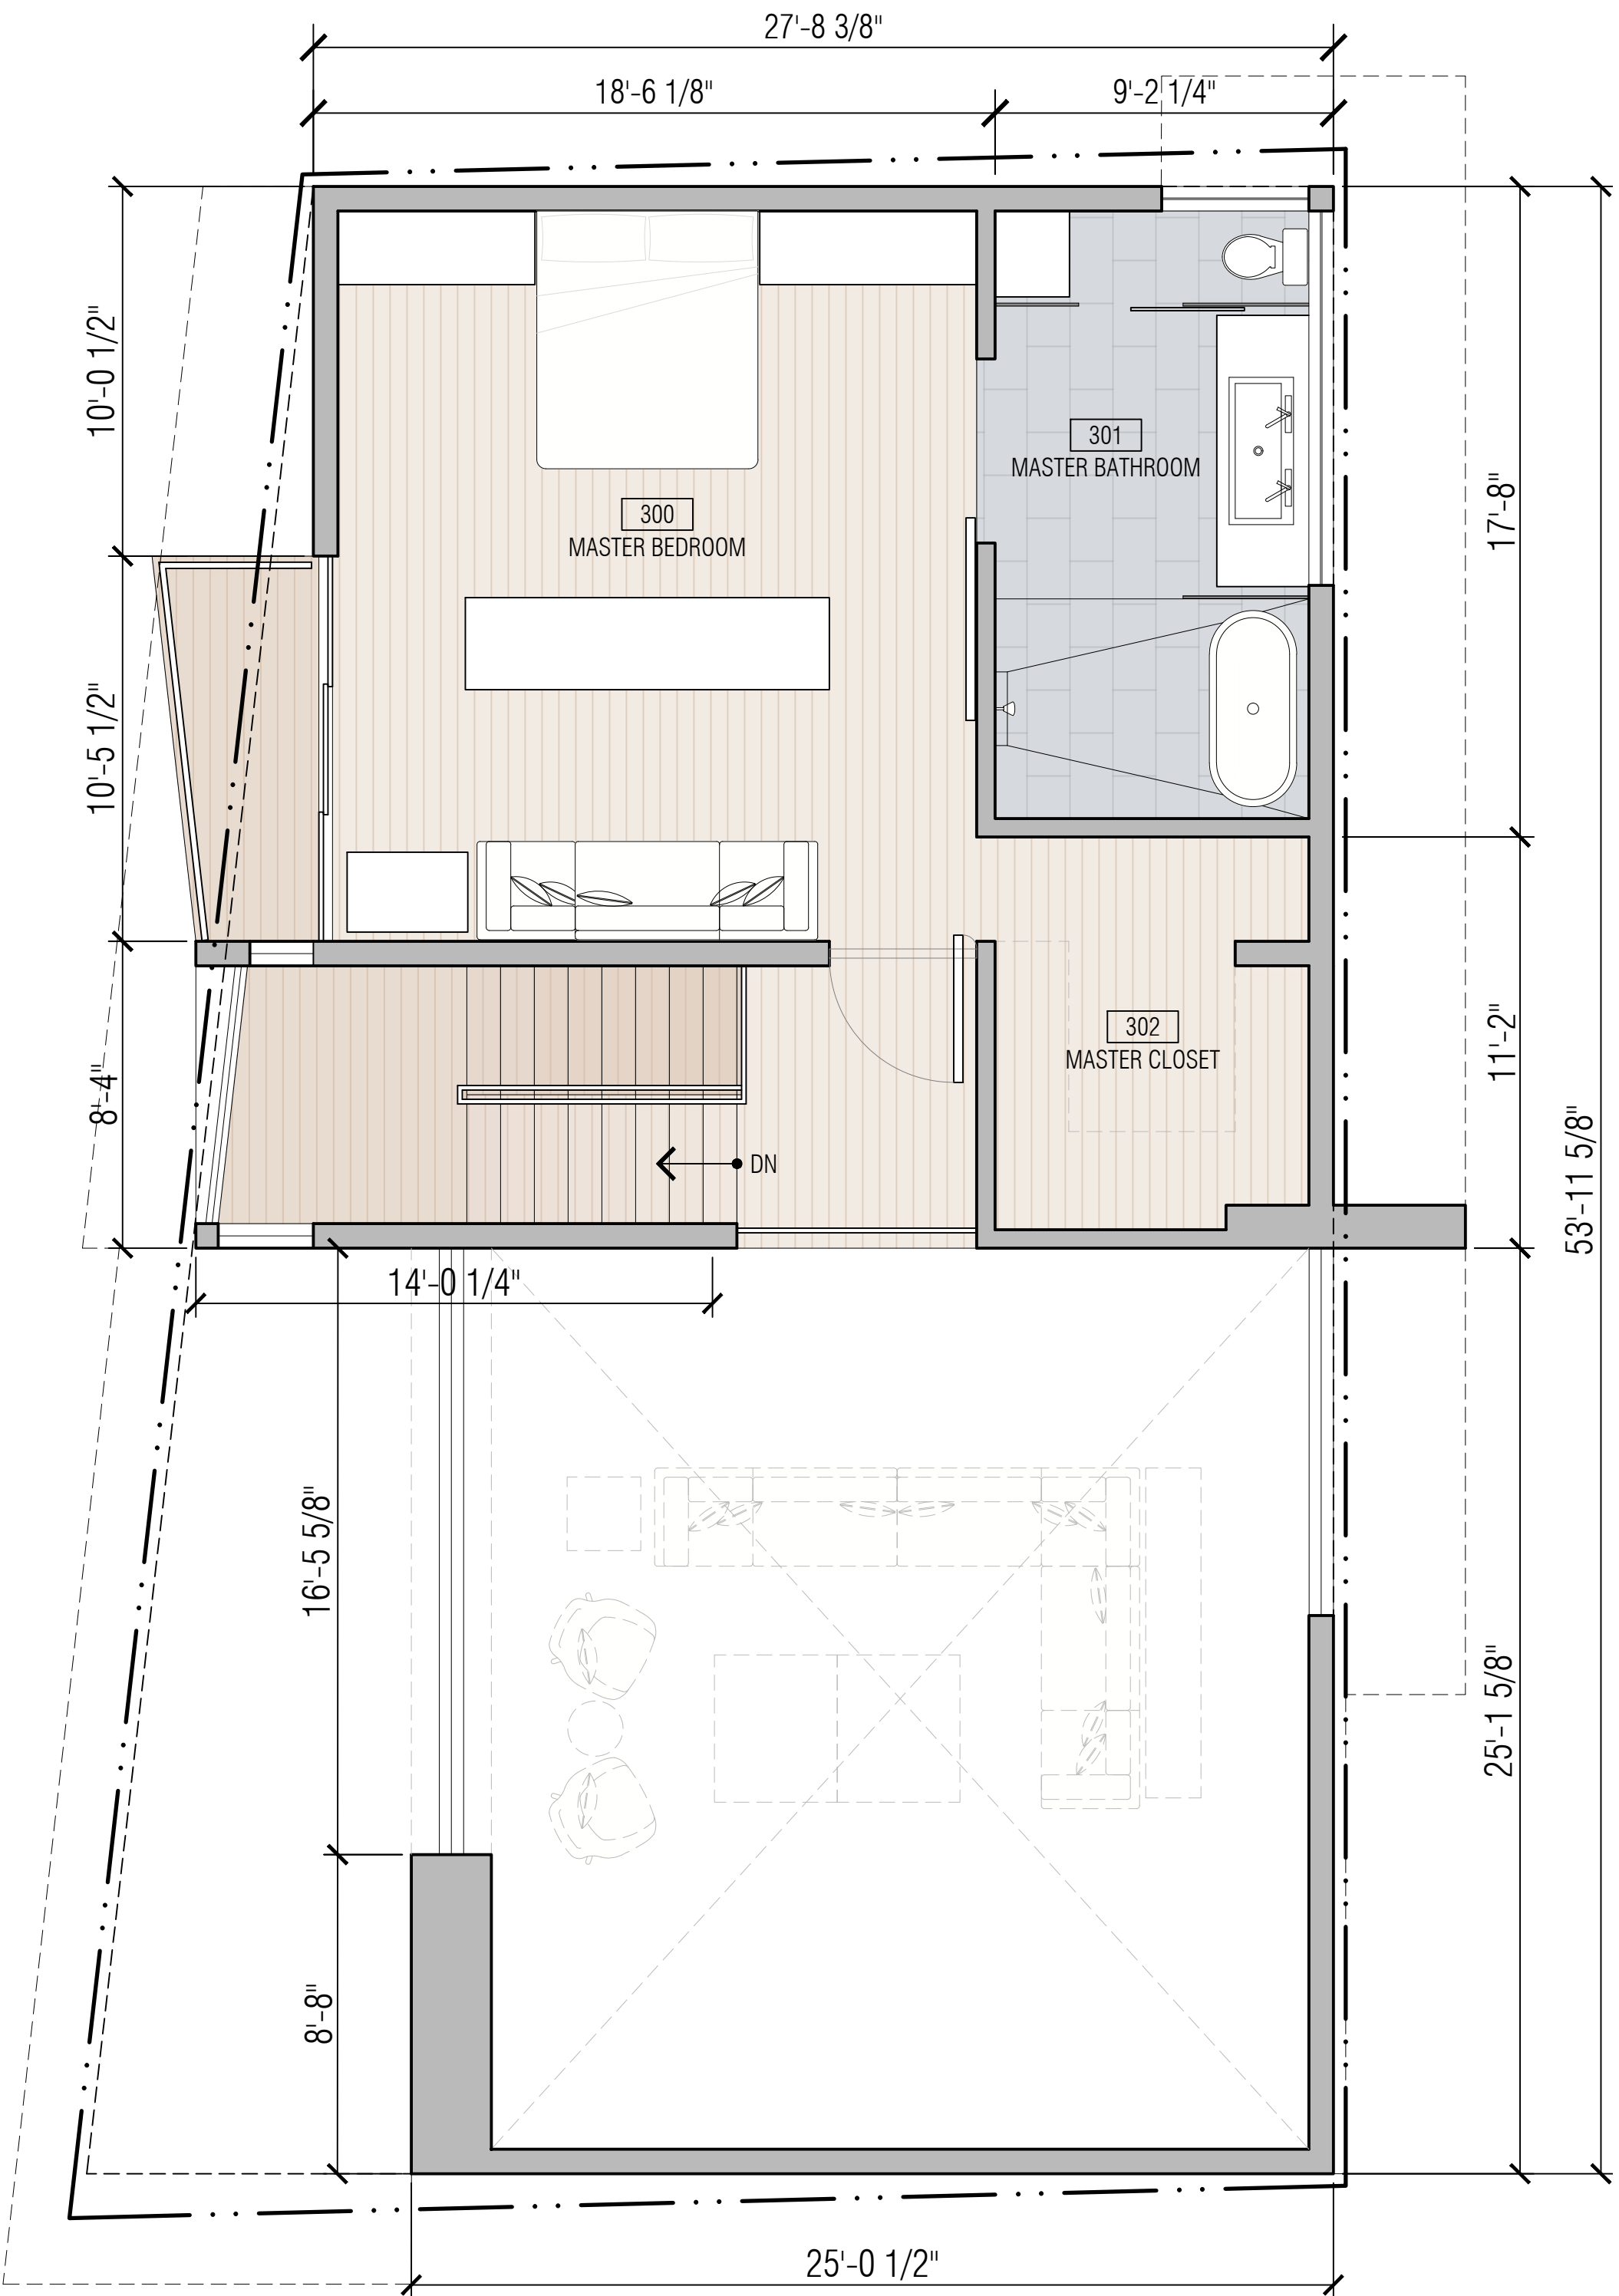

SCALE:
 $1/4" = 1'-0"$

03

FLOOR	AREA (INCLUDED)	AREA (EXCLUDED)
1ST FLR GROSS SF:	1002.5 SF	522.9 SF (GARAGE)
2ND FLR GROSS SF:	1113.7 SF	336.7 SF (OUTDOOR DECK)
3RD FLR GROSS SF:	0675.8 SF	39.5 SF (OUTDOOR DECK)
TOTAL GROSS SF:	3169.9 SF	899.1 SF

SCALE:
NTS

04

place] - [pakshong landscape and
architectural collaborative]
617 Exposition Blvd.
Los Angeles, CA 90016
Main Contact: David Fletcher
: 310.450.3100
: 323.737.3290

02

FINISH LEGEND

FINISH LEGEND

12

05

GP


A-2-301

This Document is the property of MAKE Architecture and is to be used only in connection with the project named herein. Reproduction in whole or in part shall be *allowed* only with the express written or verbal permission of MAKE Architecture. Written dimensions shall have precedence over scaled dimensions. The contractor shall verify and be responsible for all dimensions and conditions on the jobsite and report any discrepancies to the ARCHITECT. This drawing is Copyright © 2021

LOT 2 ELEVATIONS

place] - [pakshong landscape and
architectural collaborative]
617 Exposition Blvd.
Los Angeles, CA 90016
Main Contact: David Fletcher
: 310.450.3100
: 323.737.3290

02

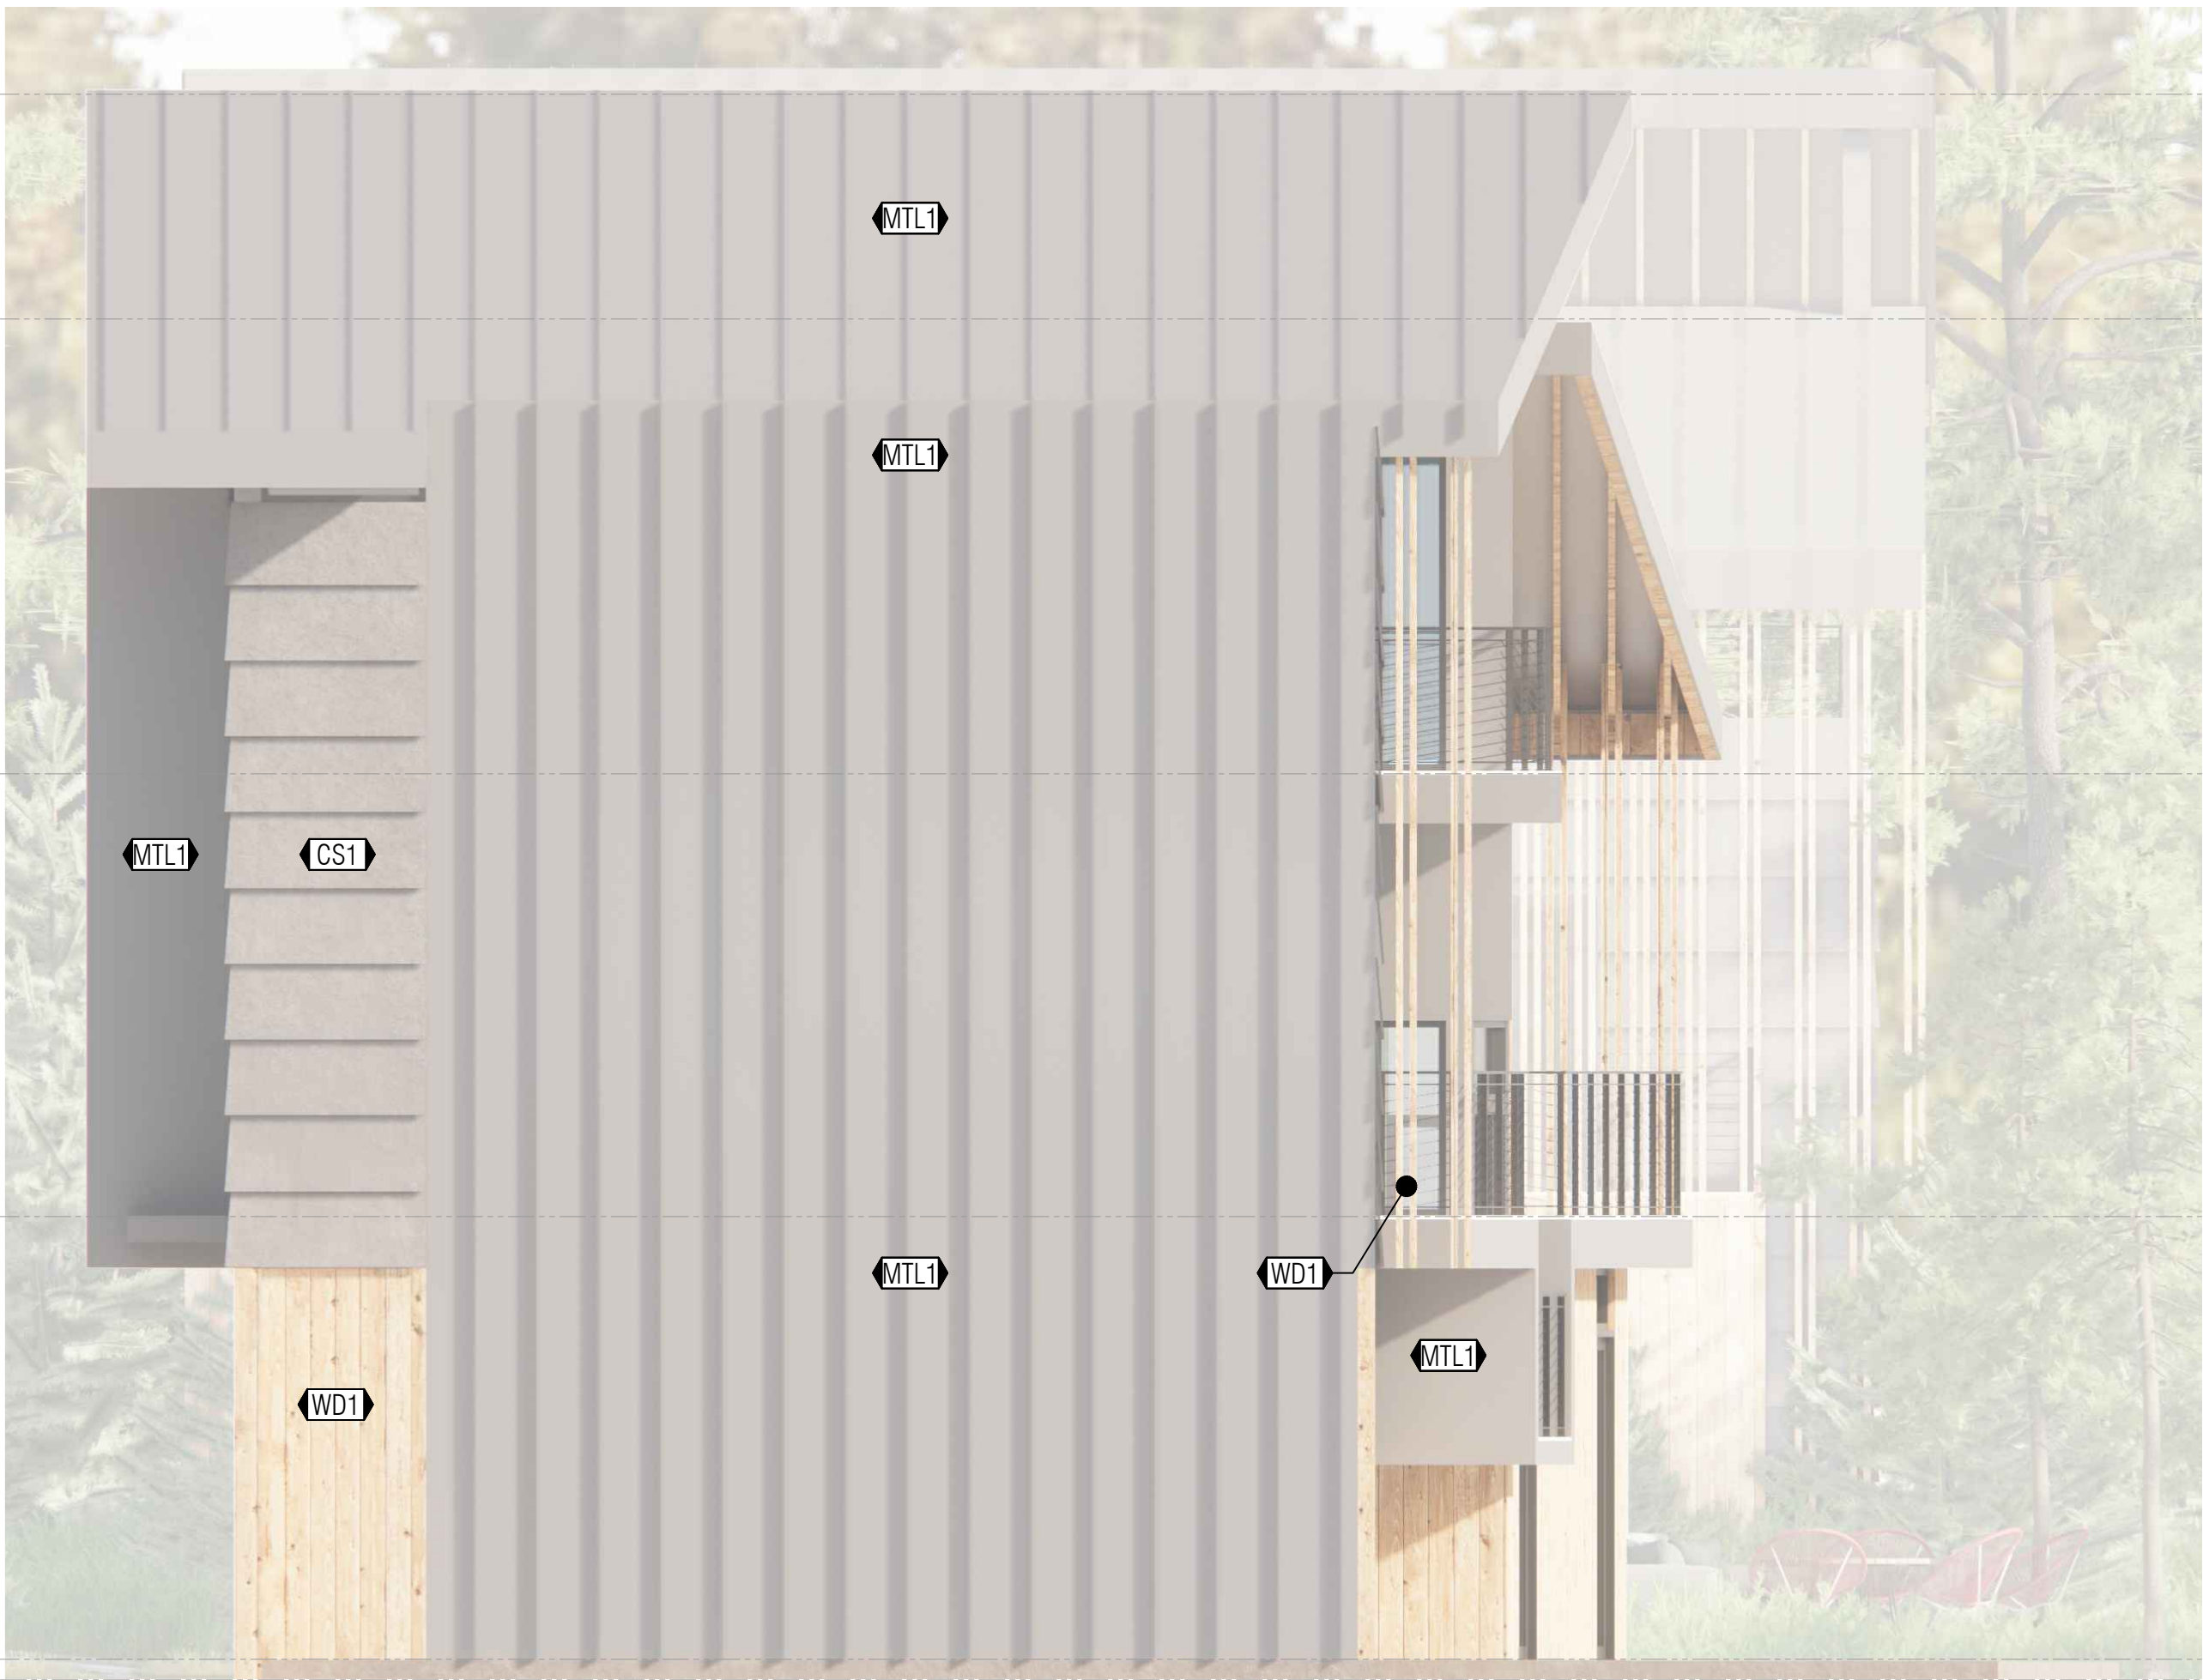

05

GE

A-2-300

LOT 2 ELEVATIONS

This Document is the property of MAKE Architecture and is to be used only in connection with the project named herein. Reproduction in whole or in part shall be *allowed* only with the express written or verbal permission of MAKE Architecture. Written dimensions shall have precedence over scaled dimensions. The contractor shall verify and be responsible for all dimensions and conditions on the jobsite and report any discrepancies to the ARCHITECT. This drawing is Copyright © 2021

Number	Date	Description
ISSUE RECORD:		

FINISH LEGEND

Types	Name	Description
Exterior Finishes	CS1	P 070 BY CEMBRIT PATINA ORIGINAL 8X592X1192 MM BOARD
	MTL1	1" STANDING SEAM BY ATAS INTERNATIONAL INC. COLOR CHARCOAL GREY (62)
	MTL2	HOT DIPPED GALVANIZED STEEL POST, PAINT WITH HIGH PERFORMANCE PAIRING TO MATCH {MTL1}
	MTL3	BONDERIZED METAL GUTTER AND DOWNSPOUT, PAINT WITH HIGH PERFORMANCE PAIRING TO MATCH {MTL1}


12

05




SCALE:
1/16" = 1'-0"

13

 

1/4" = 1'-0"

02

 

$$1/4'' = 1'-0''$$

04

GP

A-2-400


VILLAS AT MAMMOTH LAKES

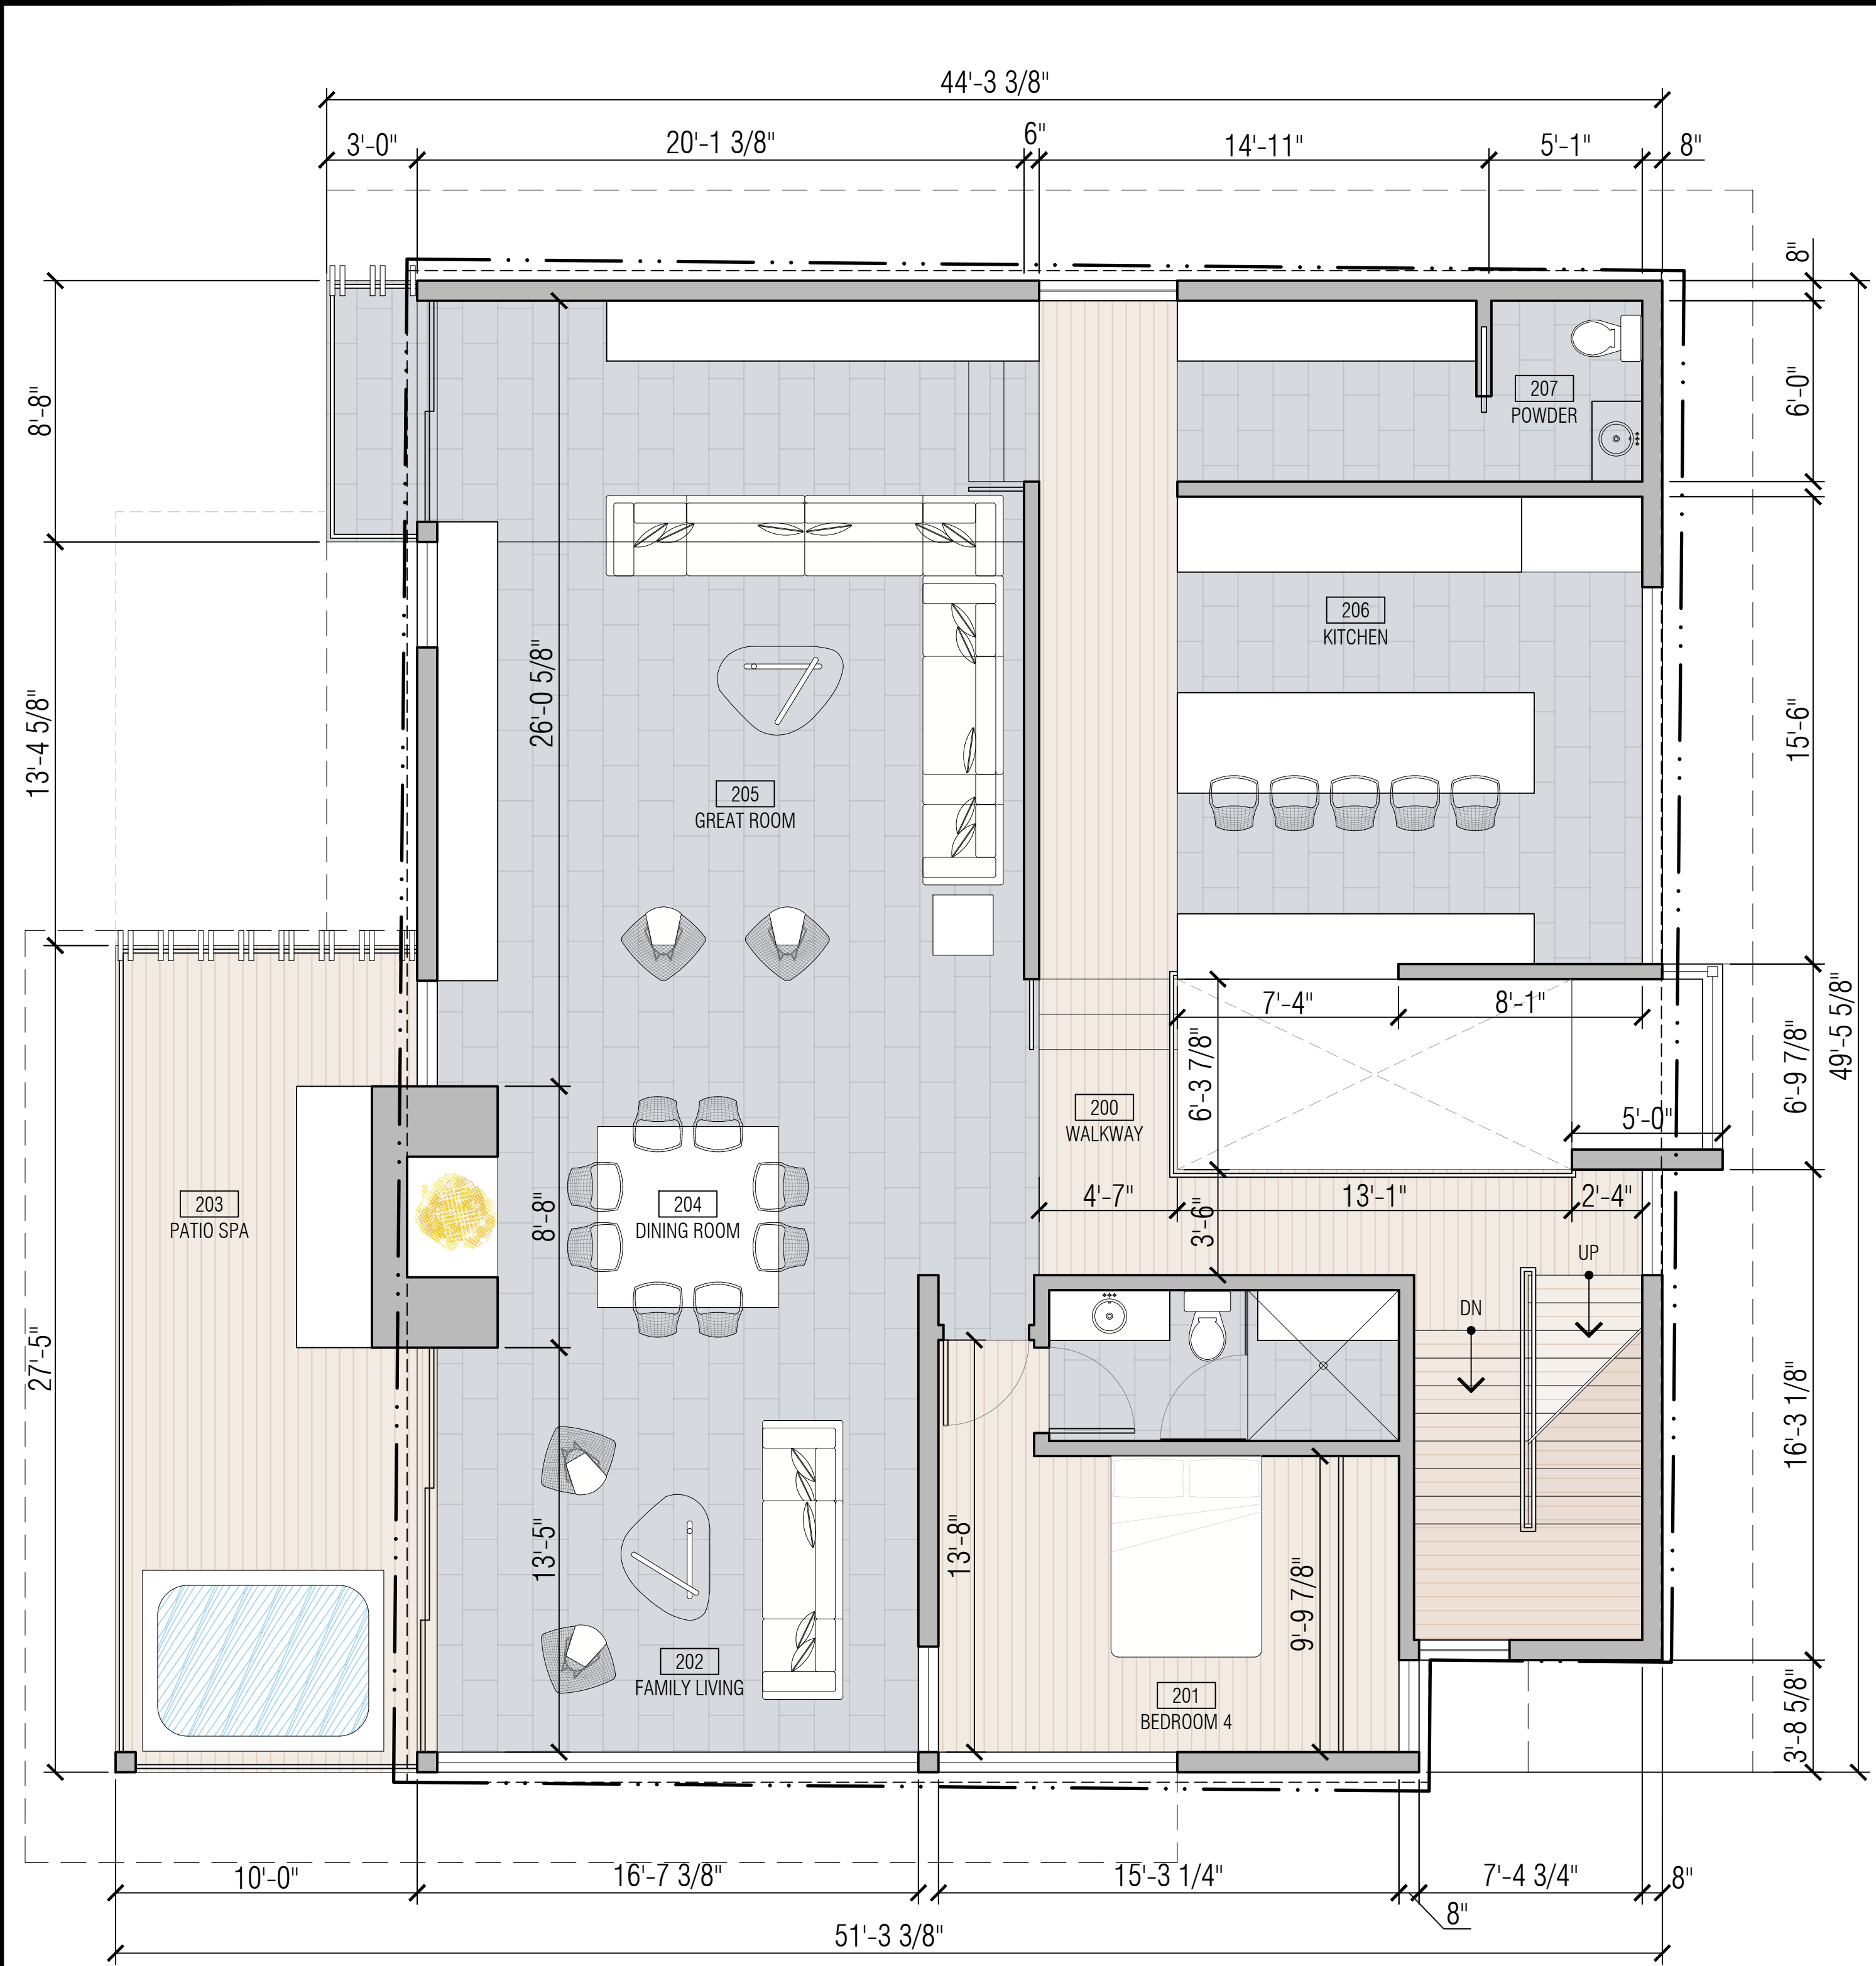

2ND FLOOR PLAN

SCALE:
1/4" = 1'-0"

11

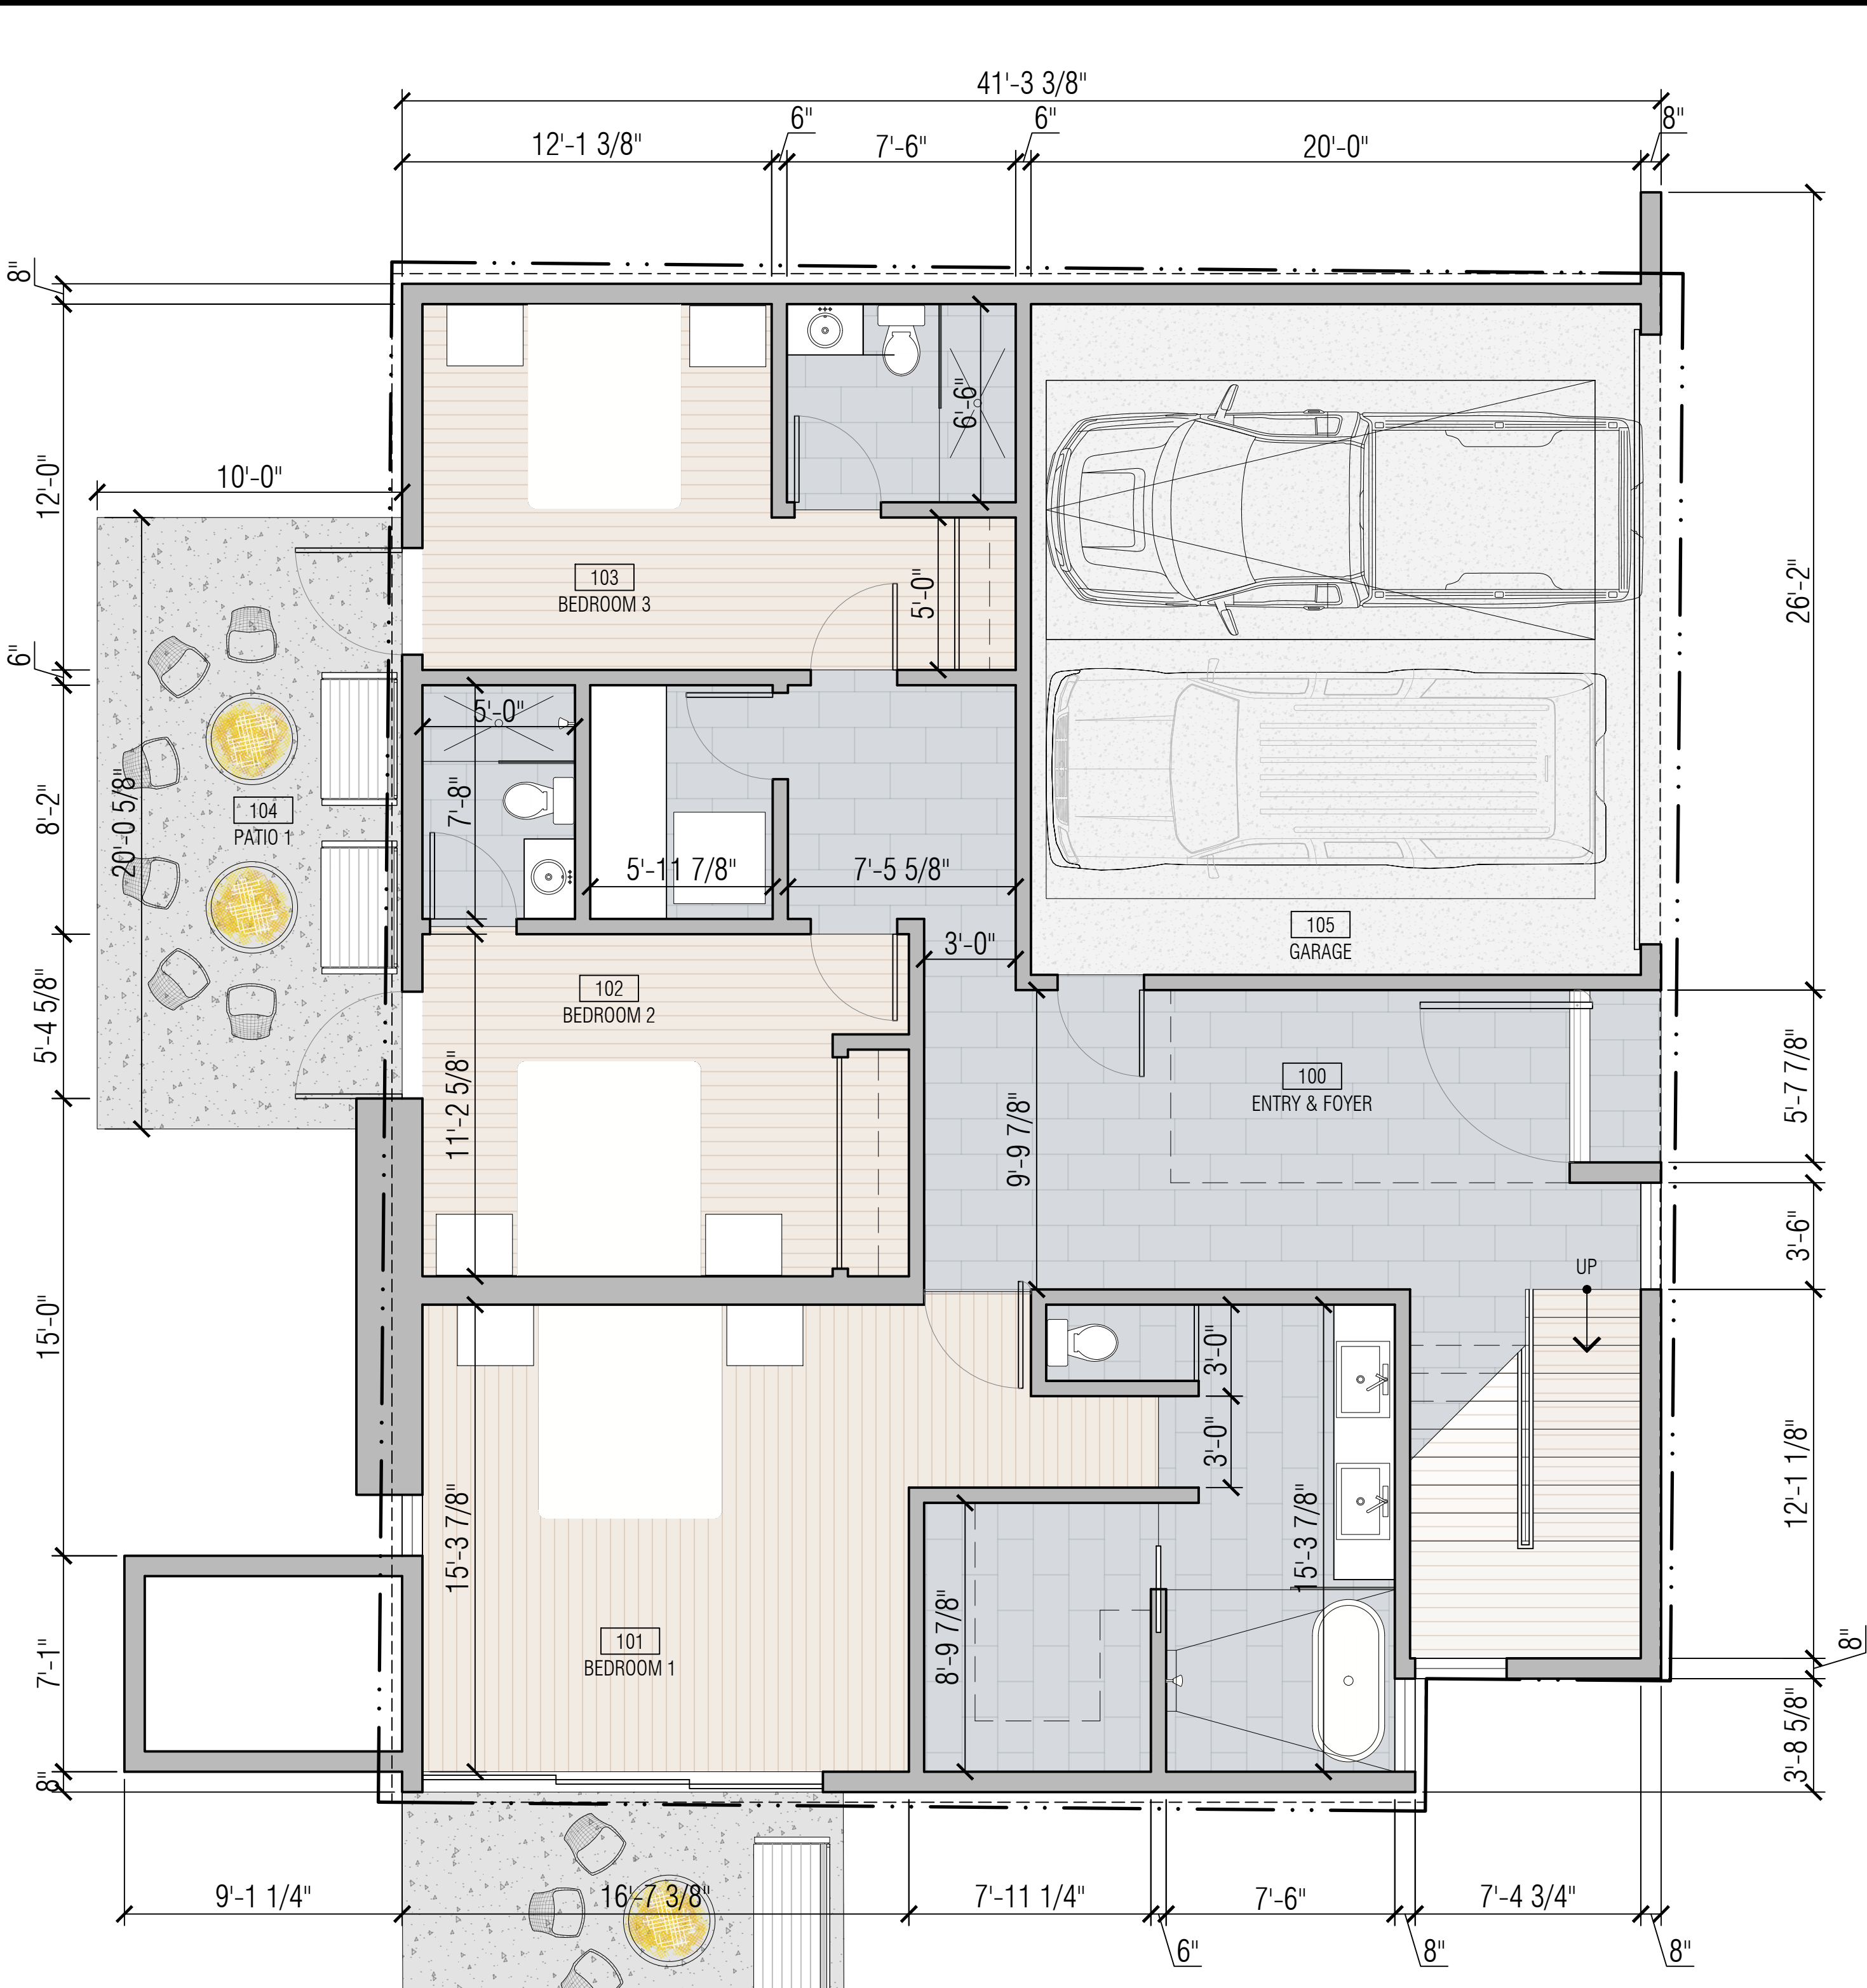

1ST FLOOR PLAN

SCALE:
1/4" = 1'-0"

03

FLOOR AREA SUMMARY

FLOOR	AREA (INCLUDED)	AREA (EXCLUDED)
1ST FLR GROSS SF:	1453.2 SF	440.0 SF (GARAGE)
2ND FLR GROSS SF:	1680.9 SF	287.2 SF (OUTDOOR DECK)
3RD FLR GROSS SF:	0622.1 SF	80.5 SF (OUTDOOR DECK)
TOTAL GROSS SF:	4338.4 SF	807.7 SF

AREA CALCULATION

SCALE:
NTS

04

MAKE

ARCHITECTURE

2664 LACY STREET

LOS ANGELES, CA 90031

T: 323.669.8278 • F: 323.669.8282

WWW.MAKEARCH.COM

PROJECT ADDRESS

Mammoth Villas 3 at Obsidian
Mammoth Lakes, CA 93546

ARCHITECT

MAKE Architecture
2664 Lacy Street
Los Angeles, CA 90031
T: 323.669.8278
F: 323.669.8282

CLIENT

PROMARK INVESTMENTS
223 E. Thousand Oaks Blvd., Suite 412
Thousand Oaks, CA 91360
T: 806.29.3270

LANDSCAPE

[place] - [peakshong landscape and
architectural collaborative]
3617 Exposition Blvd.
Los Angeles, CA 90016
Main Contact: David Fletcher
T: 310.450.3100
F: 323.737.3290

NORTH

2	10.29.21	PLANNING SUBMISSION - REVISION
1	08.27.21	PLANNING SUBMISSION

Number: Date: Description:

ISSUE RECORD:


This Document is the property of MAKE Architecture and is to be used only in connection with the project named herein. Reproduction in whole or in part shall be allowed only with the express written or verbal permission of MAKE Architecture. Written dimensions shall have precedence over scaled dimensions. The contractor shall verify and be responsible for all dimensions and conditions on the jobsite and report any discrepancies to the ARCHITECT. This drawing is Copyright © 2021

DRAWING TITLE:
**LOT 3
1ST & 2ND FLOOR
PLAN**

DATE:
10/29/2021

DRAWING NUMBER:
A-3-200

INT:
GP

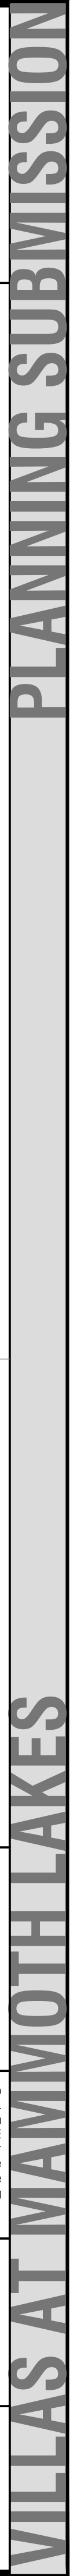

04

Mammoth Villas 3 at Obsidian
Mammoth Lakes, CA 93546

MAKE Architecture
664 Lacy Street
Los Angeles, CA 90031
T: 323.669.0278
F: 323.669.0282

ROMARK INVESTMENTS
23 E. Thousand Oaks Blvd., Suite 412
Thousand Oaks, CA 91360
T: 806.29.3270

place] - [pakshong landscape and
architectural collaborative]
617 Exposition Blvd.
Los Angeles, CA 90016
Main Contact: David Fletcher
: 310.450.3100
: 323.737.3290

02

04

GP

A-3-300

This Document is the property of MAKE Architecture and is to be used only in connection with the project named herein. Reproduction in whole or in part shall be allowed only with the express written or verbal permission of MAKE Architecture. Written dimensions shall have precedence over scaled dimensions. The contractor shall verify and be responsible for all dimensions and conditions on the jobsite and report any discrepancies to the ARCHITECT. This drawing is Copyright © 2021



LOT 3 ELEVATIONS

FINISH LEGEND

FINISH LEGEND

NTS

12

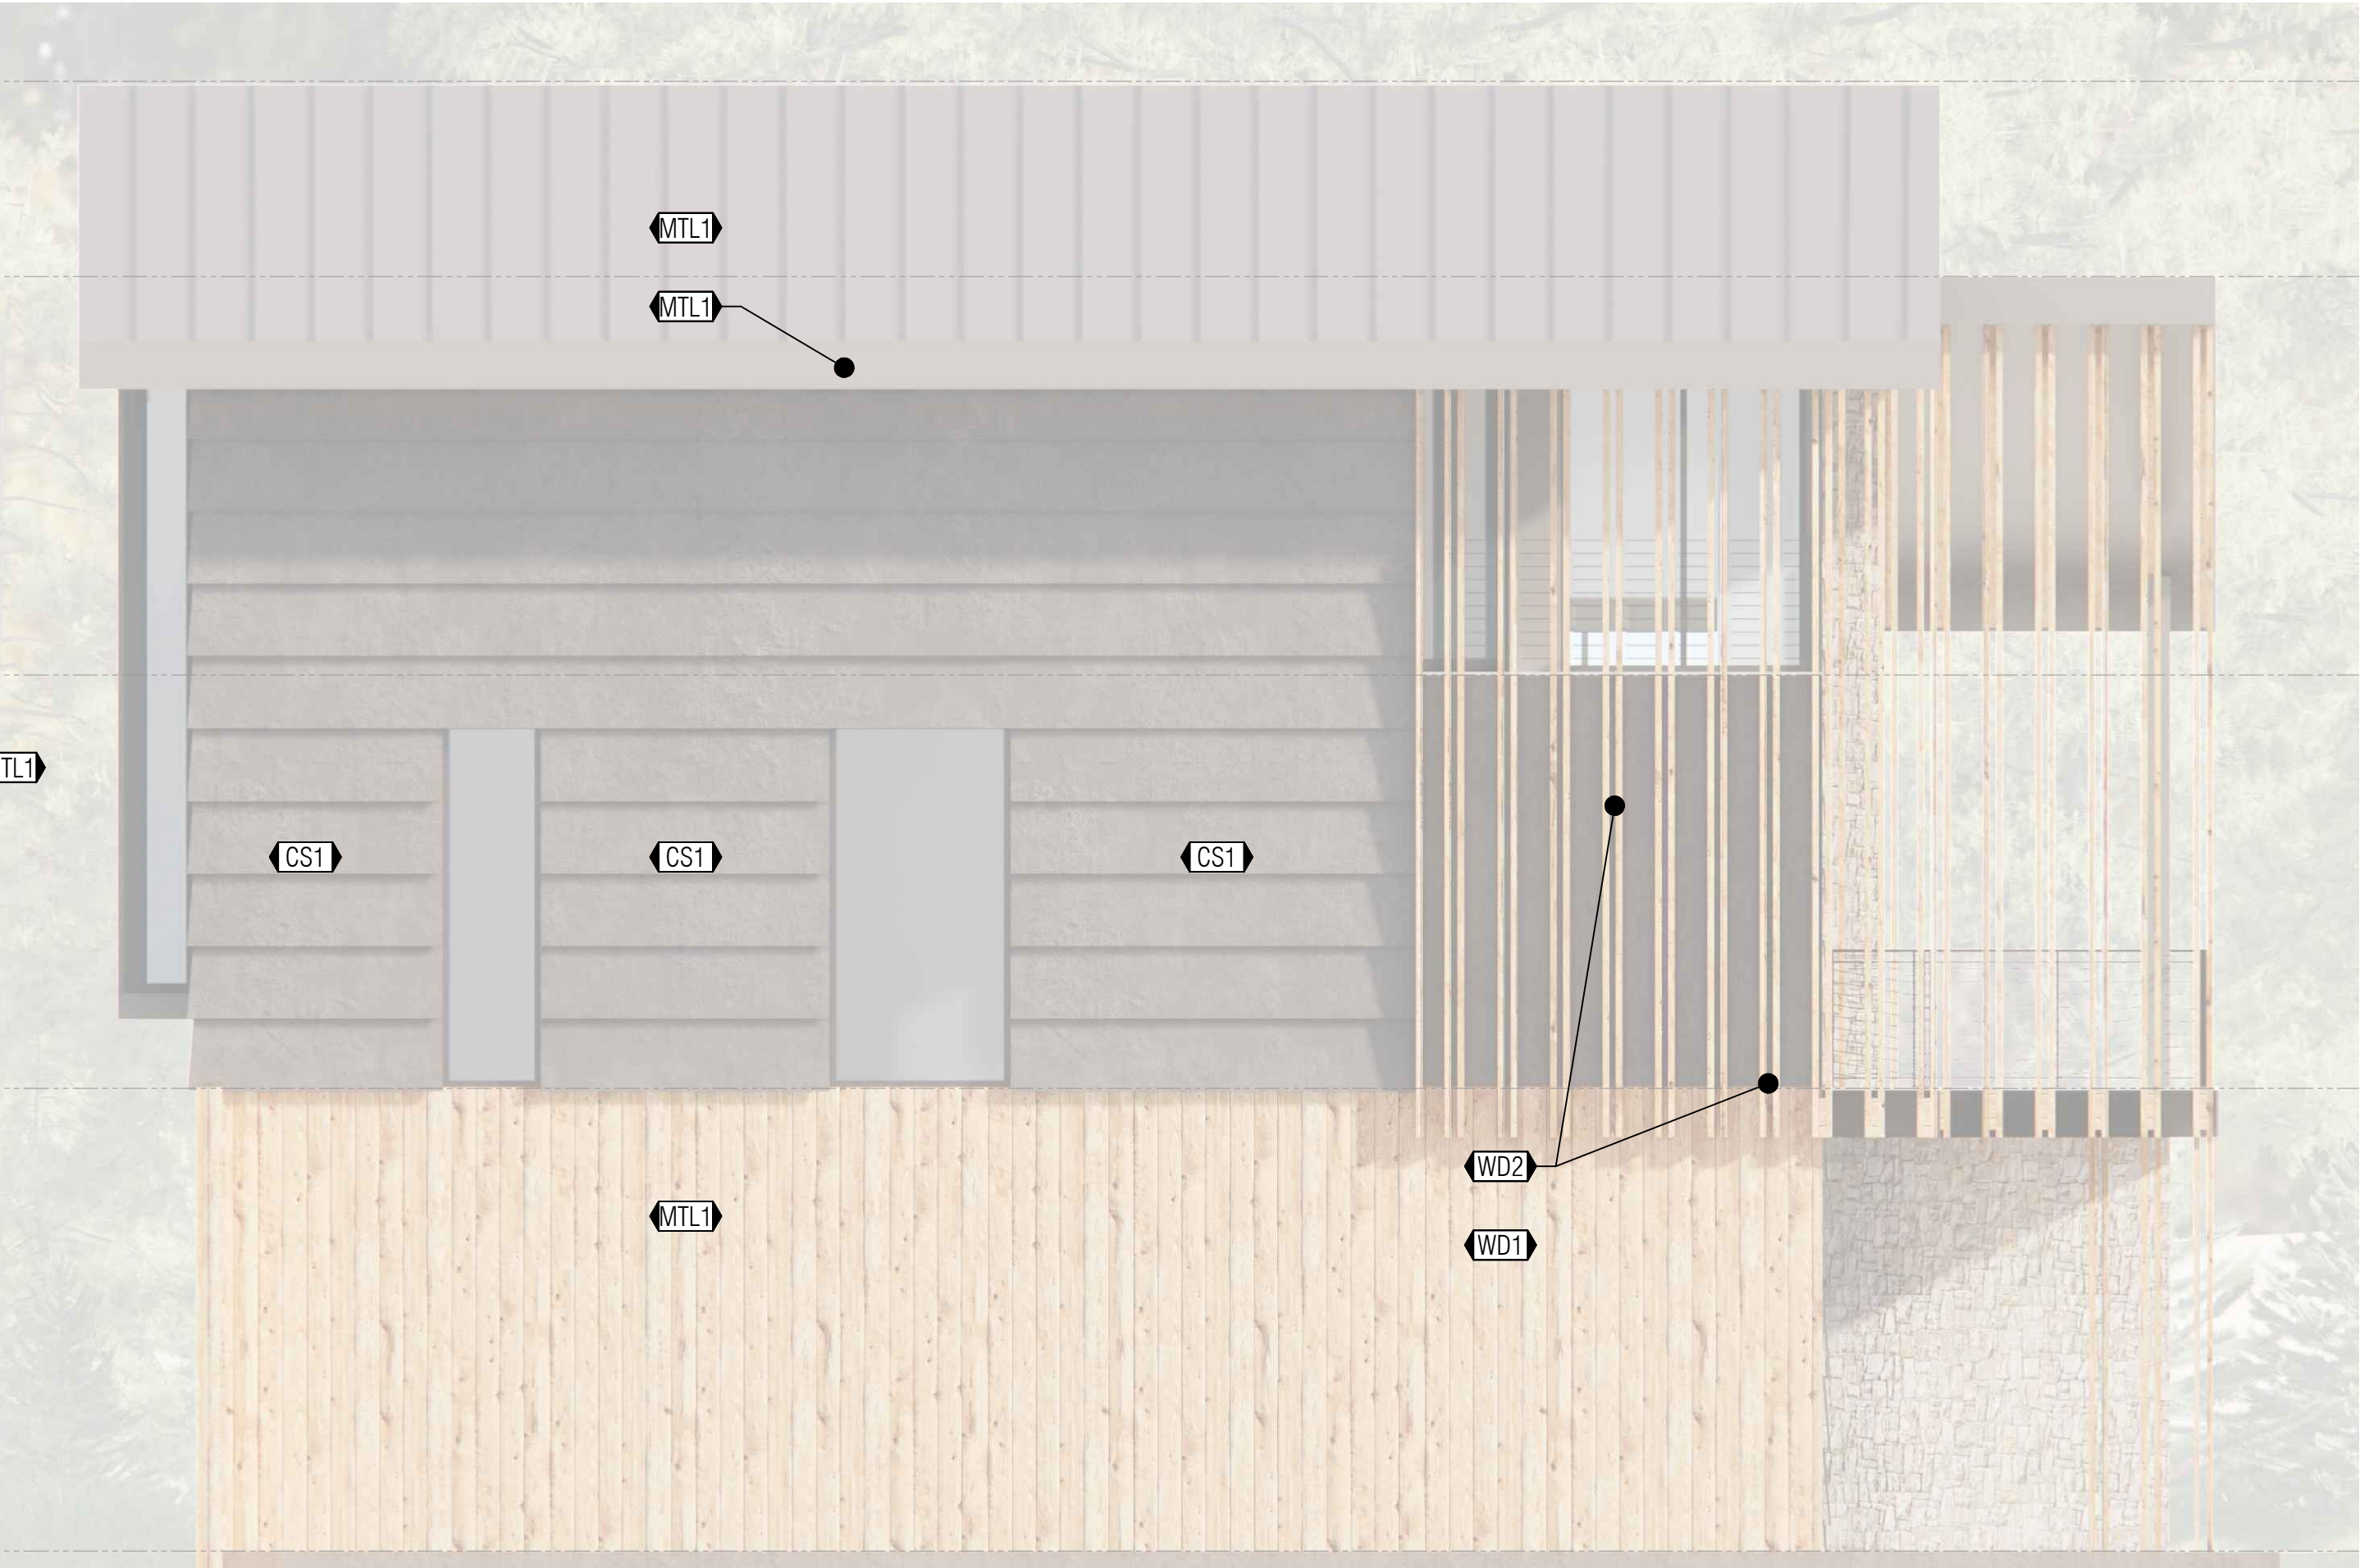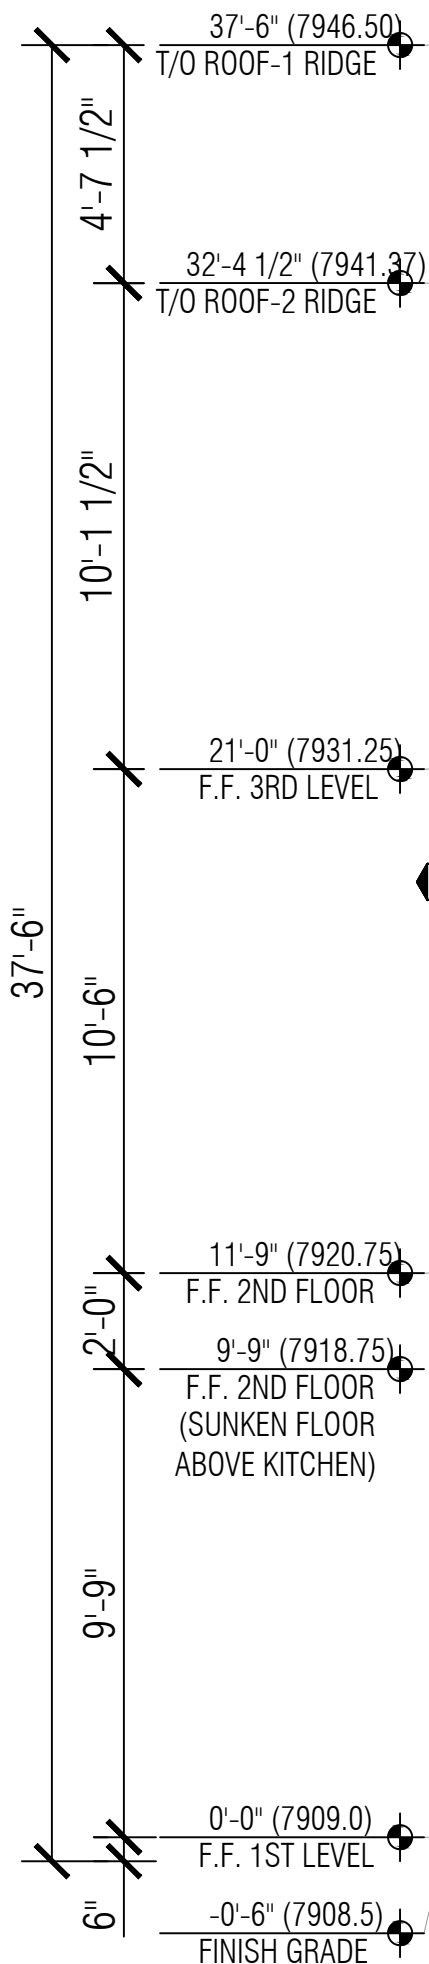

place] - [pakshong landscape and
architectural collaborative]
617 Exposition Blvd.
Los Angeles, CA 90016
Main Contact: David Fletcher
: 310.450.3100
: 323.737.3290

02

12

04

GP

A-3-301


LOT 3 ELEVATIONS

This Document is the property of MAKE Architecture and is to be used only in connection with the project named herein. Reproduction in whole or in part shall be allowed only with the express written or verbal permission of MAKE Architecture. Written dimensions shall have precedence over scaled dimensions. The contractor shall verify and be responsible for all dimensions and conditions on the jobsite and report any discrepancies to the ARCHITECT. This drawing is Copyright © 2021

KEY PLAN

SCALE:
1/16" = 1'-0"


13

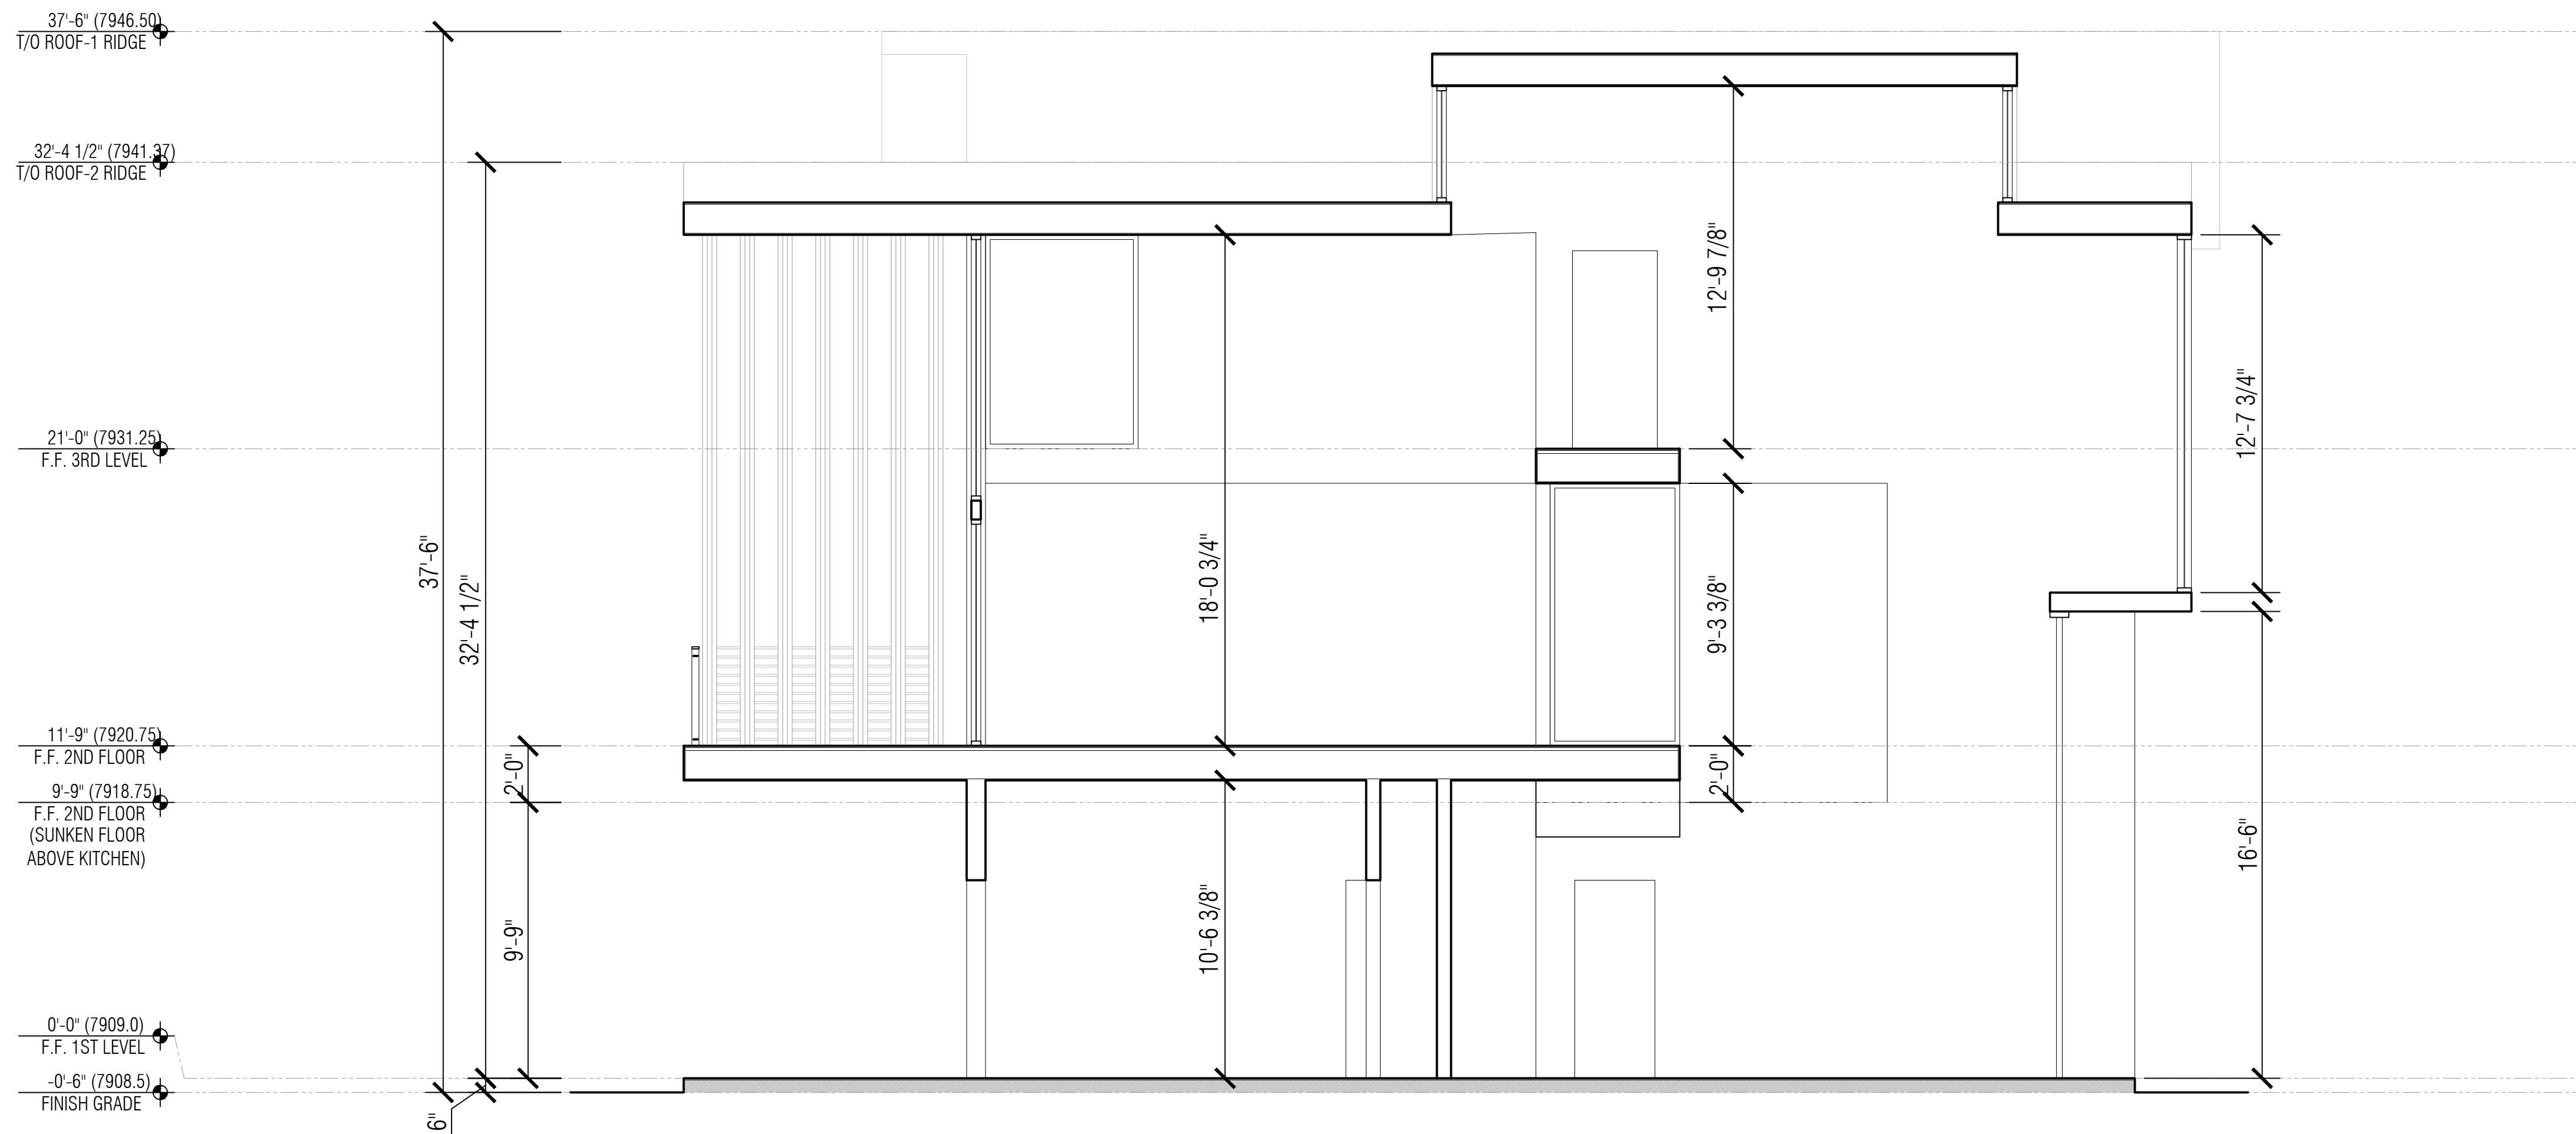

SECTION

SCALE:
1/4" = 1'-0"

02

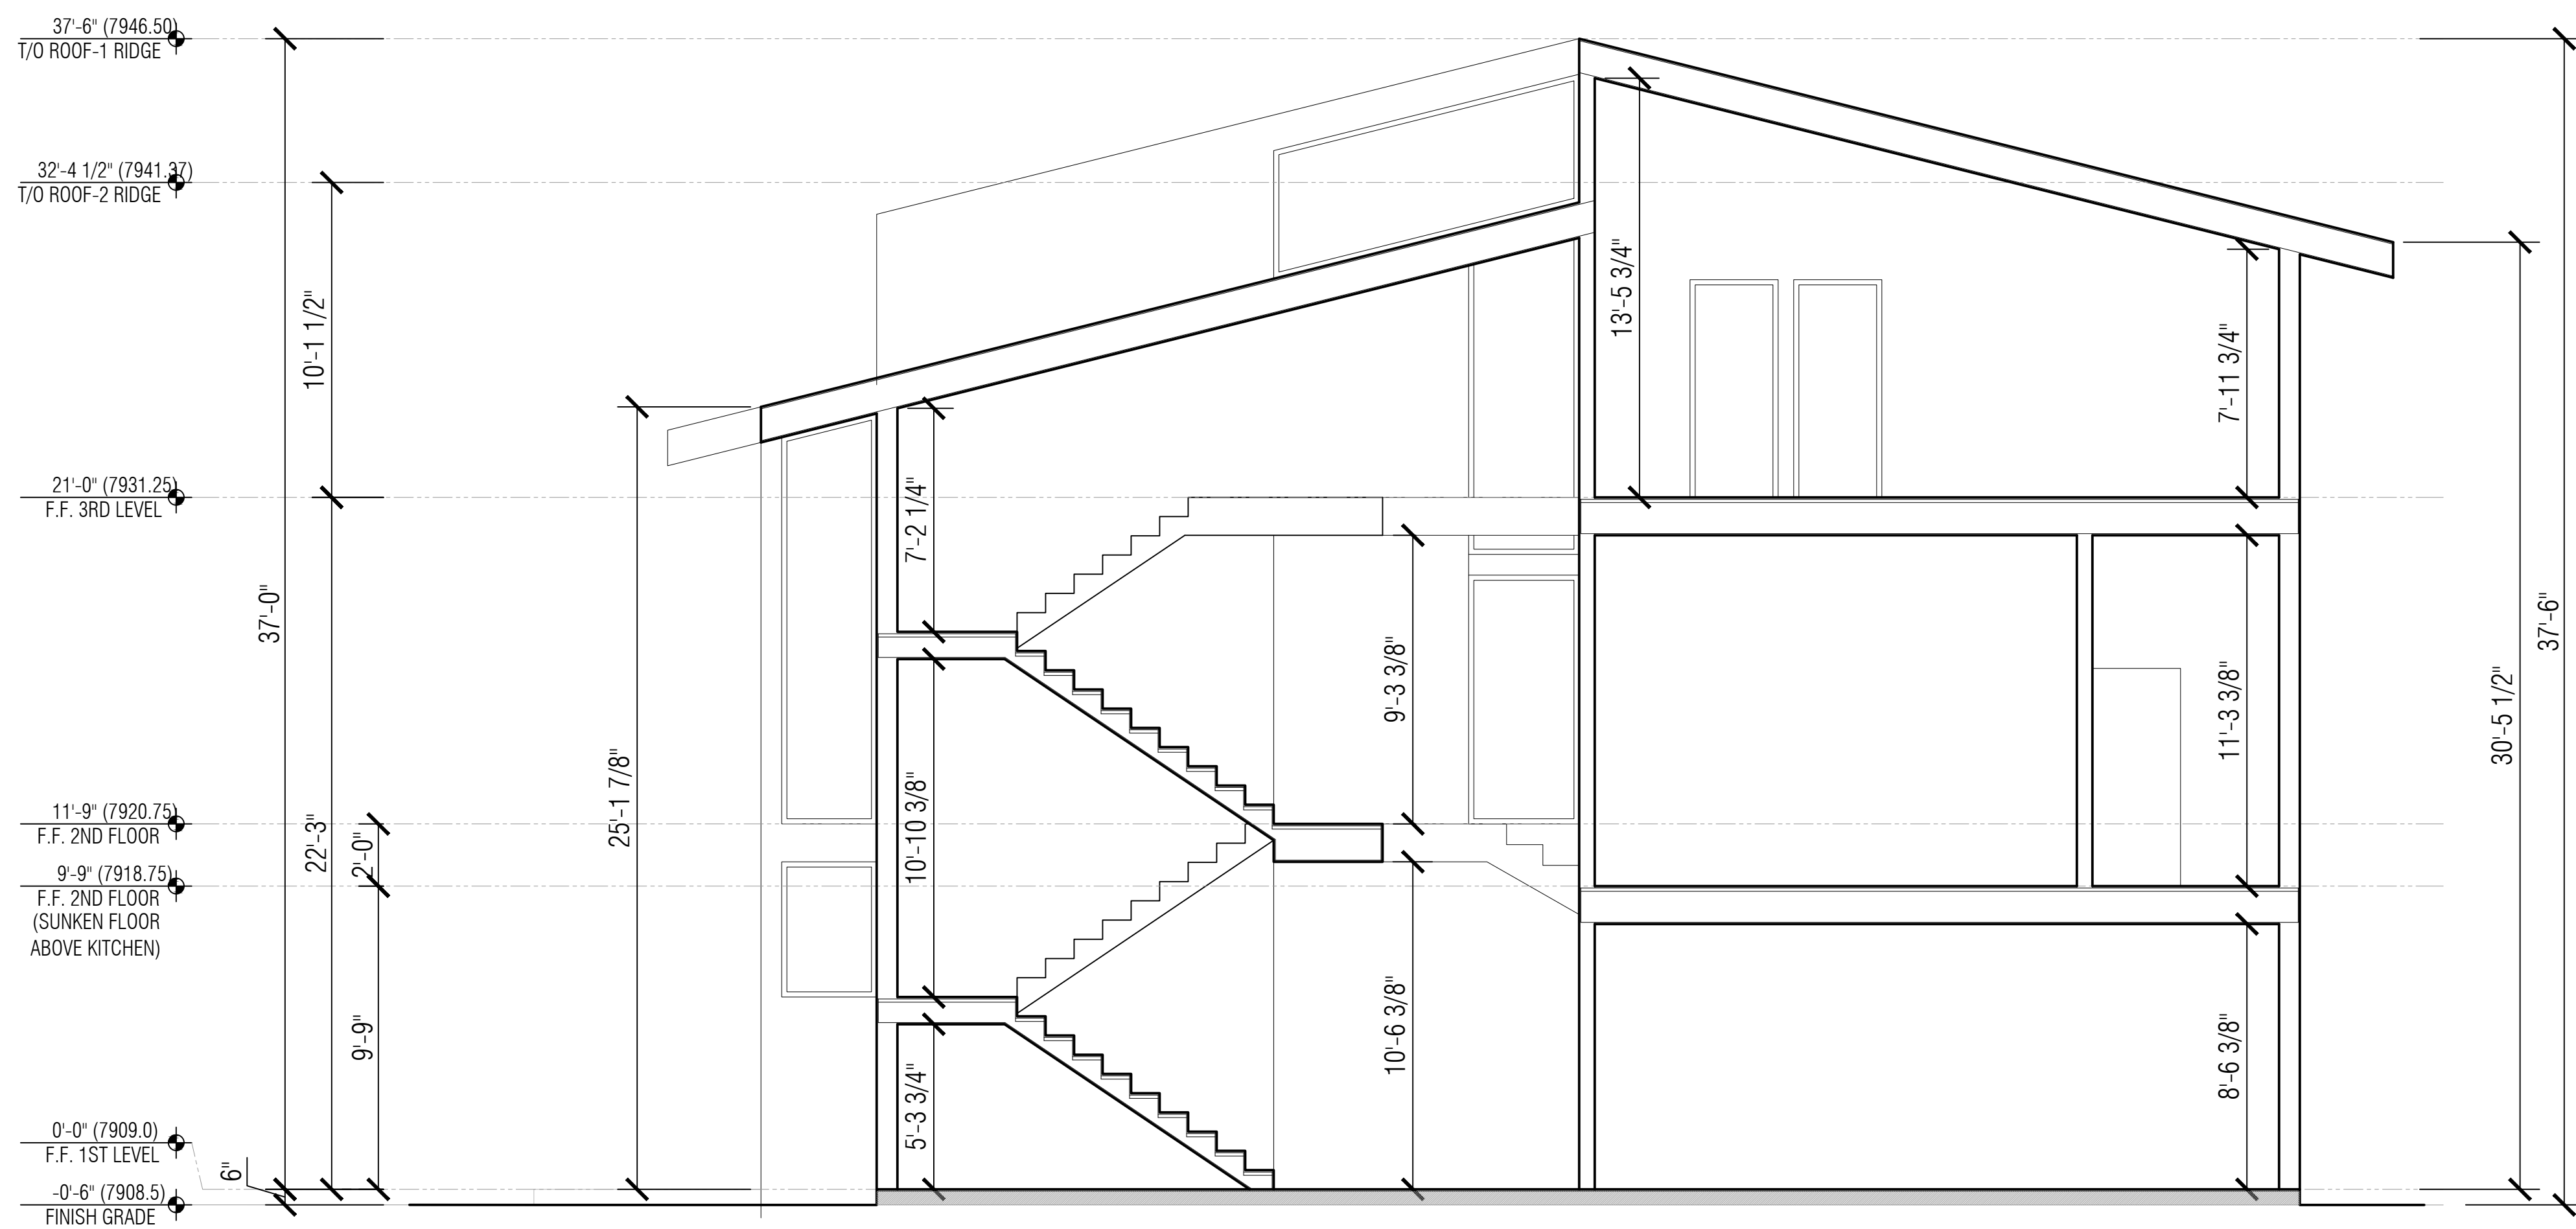

SECTION

SCALE:
1/4" = 1'-0"

04

MAKE
ARCHITECTURE

2664 LACY STREET
LOS ANGELES, CA 90031
T: 323.669.0278 • F: 323.669.0282
WWW.MAKEARCH.COM

PROJECT ADDRESS

Mammoth Villas 3 at Obsidian
Mammoth Lakes, CA 93546

ARCHITECT

MAKE Architecture
2664 Lacy Street
Los Angeles, CA 90031
T: 323.669.0278
F: 323.669.0282

CLIENT

PROMARK INVESTMENTS
223 E. Thousand Oaks Blvd., Suite 412
Thousand Oaks, CA 91360
T: 806.29.3270

LANDSCAPE

[place] - [pakshong landscape and architectural collaborative]
3617 Exposition Blvd.
Los Angeles, CA 90016
Main Contact: David Fletcher
T: 310.450.3100
F: 323.737.3290

2	10.29.21	PLANNING SUBMISSION - REVISION
1	06.27.21	PLANNING SUBMISSION

Number	Date	Description
ISSUE RECORD:		

This Document is the property of MAKE Architecture and is to be used only in connection with the project named herein. Reproduction in whole or in part shall be allowed only with the express written or verbal permission of MAKE Architecture. Written dimensions shall have precedence over scaled dimensions. The contractor shall verify and be responsible for all dimensions and conditions on the job and report any discrepancies to the ARCHITECT. This drawing is Copyright © 2021

DRAWING TITLE

LOT 3 SECTIONS

DATE: _____

10/29/2021

NT:

G

DRAWING NUMBER

A-3-400

 PROPOSED HEIGHT LIMIT
FROM FINISH GRADE
 (E) NATURAL GRADE

VILLAS AT MAMMOTH LAKES



MAKE
ARCHITECTURE

2664 LACY STREET
LOS ANGELES, CA 90031
T: 323.669.0278 • F: 323.669.0282
WWW.MAKEARCH.COM

PROJECT ADDRESS

Mammoth Villas 3 at Obsidian
Mammoth Lakes, CA 93546

ARCHITECT

MAKE Architecture
2664 Lacy Street
Los Angeles, CA 90031
T: 323.669.0278
F: 323.669.0282

CLIENT

PROMARK INVESTMENTS
223 E. Thousand Oaks Blvd., Suite 412
Thousand Oaks, CA 91360
T: 806.29.3270

LANDSCAPE

[place] - [pakshong landscape and
architectural collaborative]
3617 Exposition Blvd.
Los Angeles, CA 90016
Main Contact: David Fletcher
T: 310.450.3100
F: 323.737.3290

VIEW 1

SCALE:
NTS

02



VIEW 3

SCALE: NTS

12



VIEW 2

SCALE: NTS

04

DATE:	DRAWING NUMBER:
10/29/2021	

INT:

GP

DRAWING NUMBER:

A-3-500

DRAWING TITLE:

LOT 3 RENDERED VIEWS

This Document is the property of MAKE Architecture and is to be used only in connection with the project named herein. Reproduction in whole or in part shall be allowed only with the express written or verbal permission of MAKE Architecture. Written dimensions shall have precedence over scaled dimensions. The contractor shall verify and be responsible for all dimensions and conditions on the jobsite and report any discrepancies to the ARCHITECT. This drawing is Copyright © 2021

2	10.29.21	PLANNING SUBMISSION - REVISION
1	08.27.21	PLANNING SUBMISSION
Number	Date	Description

ISSUE RECORD:

[illegible]

PROJECT ADDRESS

Mammoth Villas 3 at Obsidian
Mammoth Lakes, CA 93546

ARCHITECT


MAKE Architecture
2664 Lacy Street
Los Angeles, CA 90031
T: 323.669.0278
F: 323.669.0282

CLIENT

PROMARK INVESTMENTS
223 E. Thousand Oaks Blvd., Suite 412
Thousand Oaks, CA 91360
T: 806.29.3270

LANDSCAPE


[place] - [paksong landscape and
architectural collaborative]
3617 Exposition Blvd.
Los Angeles, CA 90016
Main Contact: David Fletcher
T: 310.450.3100
F: 323.737.3290

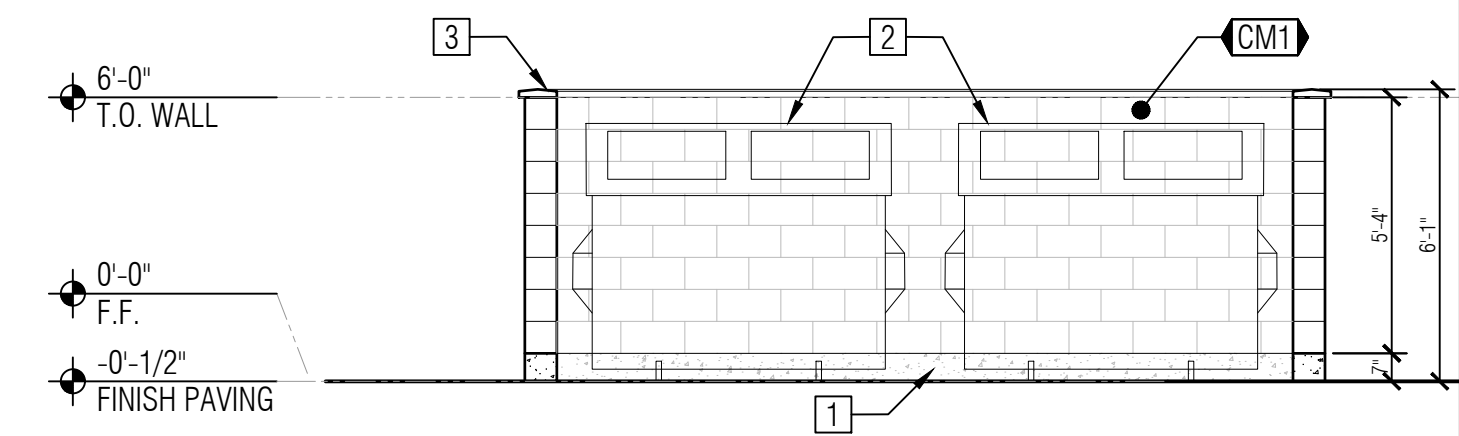

FRONT ELEVATION

SCALE:
1/4" = 1'-0"


09

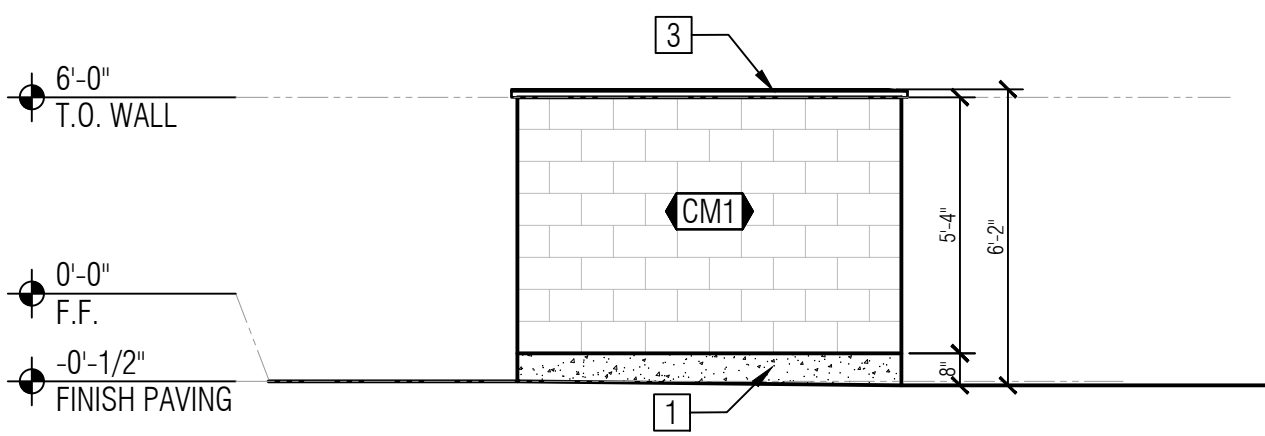

RIGHT ELEVATION

SCALE:
1/4" = 1'-0"


05

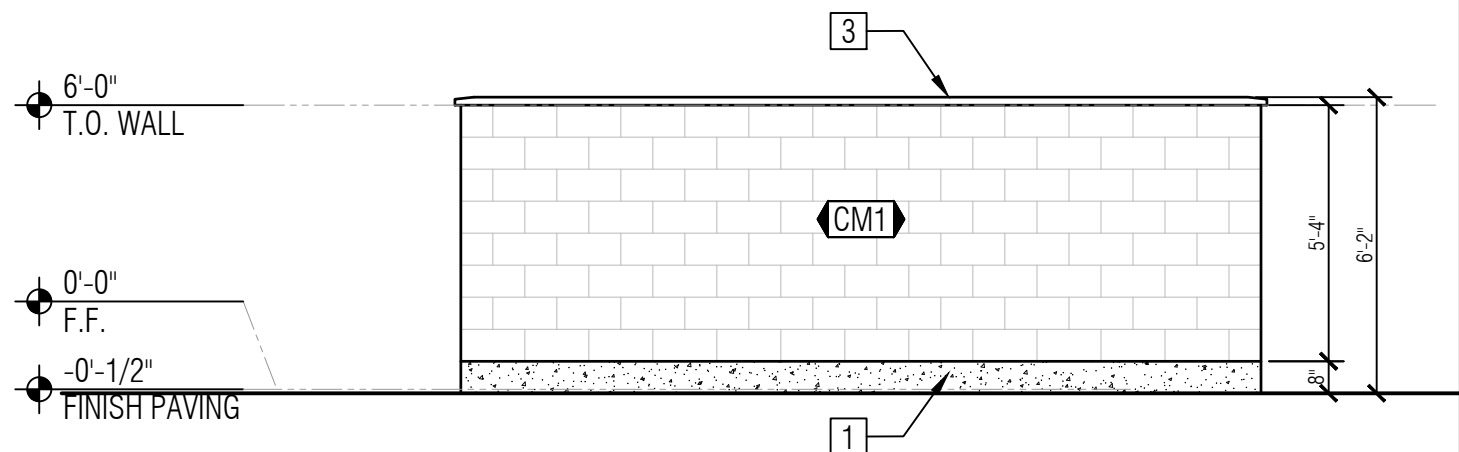

BACK ELEVATION

SCALE:
1/4" = 1'-0"


10

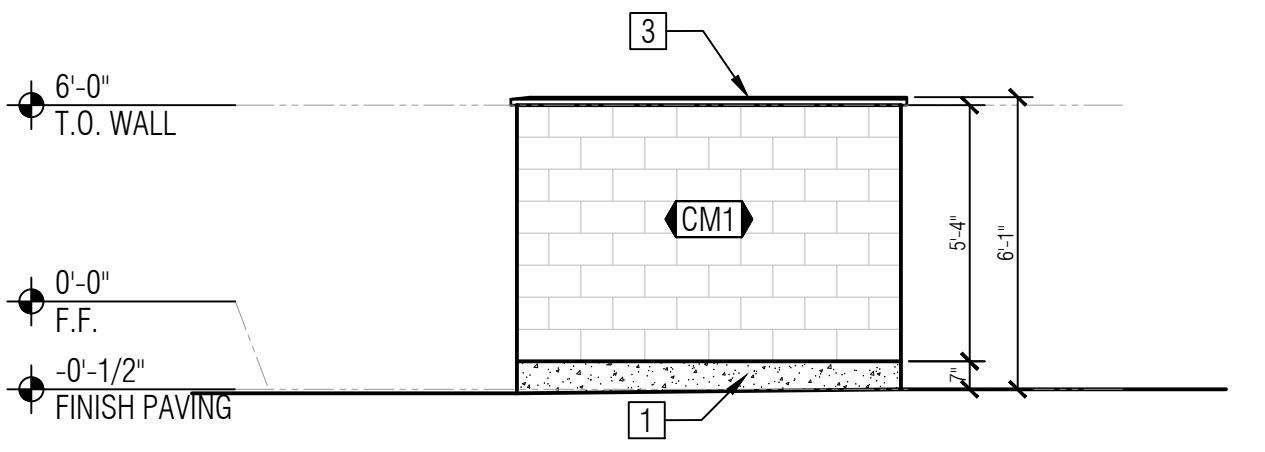

LEFT ELEVATION

SCALE:
1/4" = 1'-0"

06

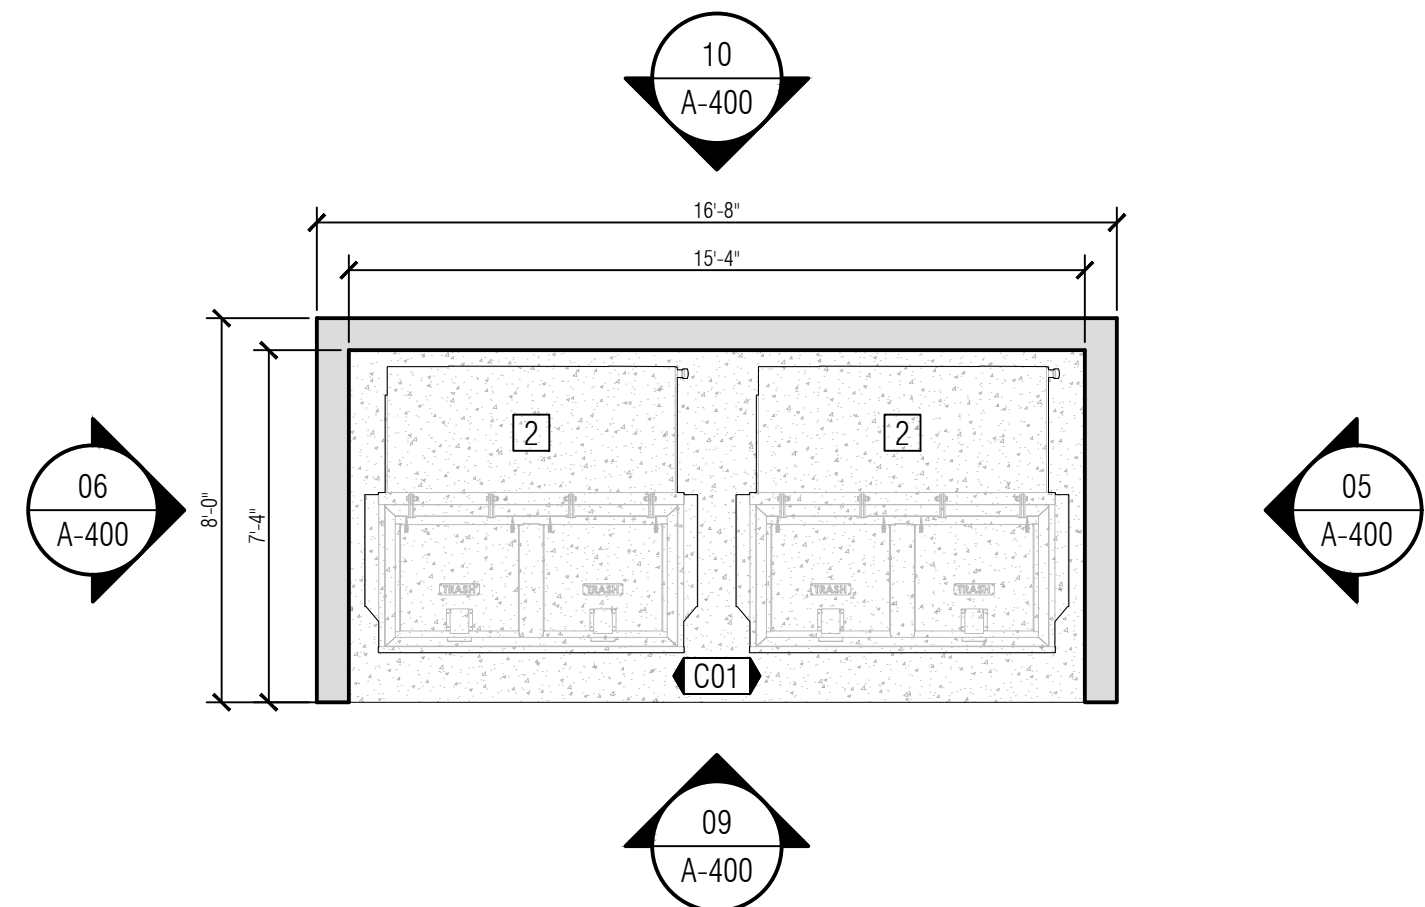


WASTE ENCLOSURE PLAN

SCALE:
1/4" = 1'-0"

02

KEY NOTES:

- 6" CONCRETE CURB
- 1 G.B.C. CERTIFIED BEAR PROOF DUMPSTER
- 2 INCH CONCRETE CAP

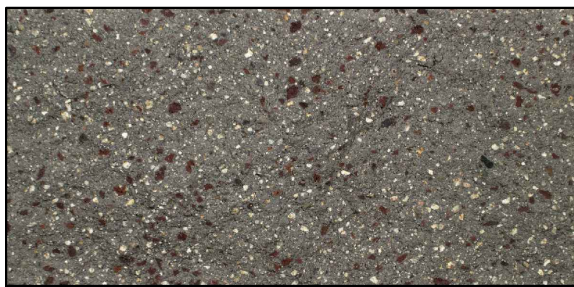

CM1 BLACK 250 MEDIUM WEIGHT-SPLIT FACE BLOCK BY ORCO BLOCK & HARDSCAPE. COLOR BLACK. 8X8X16 503 SCORE 1 SIDE 1 END


HATCH LEGEND

- STANDING SEAM
- CONCRETE BLOCK WALL
- 8" CONCRETE BLOCK WALL
- CEMENT FLOOR

SYMBOL LEGEND

FINISH MATERIAL TAG, REF. TO A-9.20

TYP. # KEYNOTE (WITH MODIFIER)

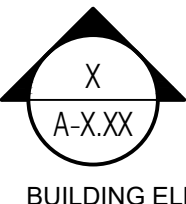

BUILDING ELEVATION

FINISH LEGEND

TYPES	NAME	DESCRIPTION
EXTERIOR FINISHES	CS1	P 070 BY CEMBRIT PATINA ORIGINAL 8X592X1192 MM BOARD
	MTL1	1" STANDING SEAM BY ATAS INTERNATIONAL INC. COLOR CHARCOAL GREY (62)
	MTL2	HOT DIPPED GALVANIZED STEEL POST. PAINT WITH HIGH PERFORMANCE PAIRING TO MATCH (MTL1)
	MTL3	BONDERIZED METAL GUTTER AND DOWNSPOUT. PAINT WITH HIGH PERFORMANCE PAIRING TO MATCH (MTL1)
	WD1	EXTERIOR ATLANTIC WHITE CEDAR WOOD SIDING BY DELTA MILLWORKS OR EQ. INSTALLED VERTICALLY PER MANUFACTURER'S RECOMMENDATIONS AND DETAILS. FINISH CEDAR UNFINISHED
	WD2	2X12 ATLANTIC WHITE CEDAR WOOD
	ST1	EXTERIOR STONE VENEER CLADDING - CLASSIC JERUSELEM BY CORONARDO
	CMU1	BLACK 250 MEDIUM WEIGHT-SPLIT FACE BLOCK BY ORCO BLOCK & HARDSCAPE. COLOR BLACK. 8X8X16 503 SCORE 1 SIDE 1 END
	C01	CLEAR CONCRETE FLOOR FINISH

FINISH LEGEND

SCALE:
NTS

12

NOT USED

SCALE:

04

DRAWING TITLE:

WASTE ENCLOSURE
PLAN, ROOF PLAN
& ELEVATIONS

DATE:

10/29/2021

INT:

GP

DRAWING NUMBER:


A-400

This Document is the property of MAKE Architecture and is to be used only in connection with the project named herein. Reproduction in whole or in part shall be allowed only with the express written or verbal permission of MAKE Architecture. Written dimensions shall have precedence over scaled dimensions. The contractor shall verify and be responsible for all dimensions and conditions on the jobsite and report any discrepancies to the ARCHITECT. This drawing is Copyright © 2021

Number	Date	Description
1	08/27/21	PLANNING SUBMISSION

ISSUE RECORD:

Number	Date	Description
2	10/29/21	PLANNING SUBMISSION - REVISION

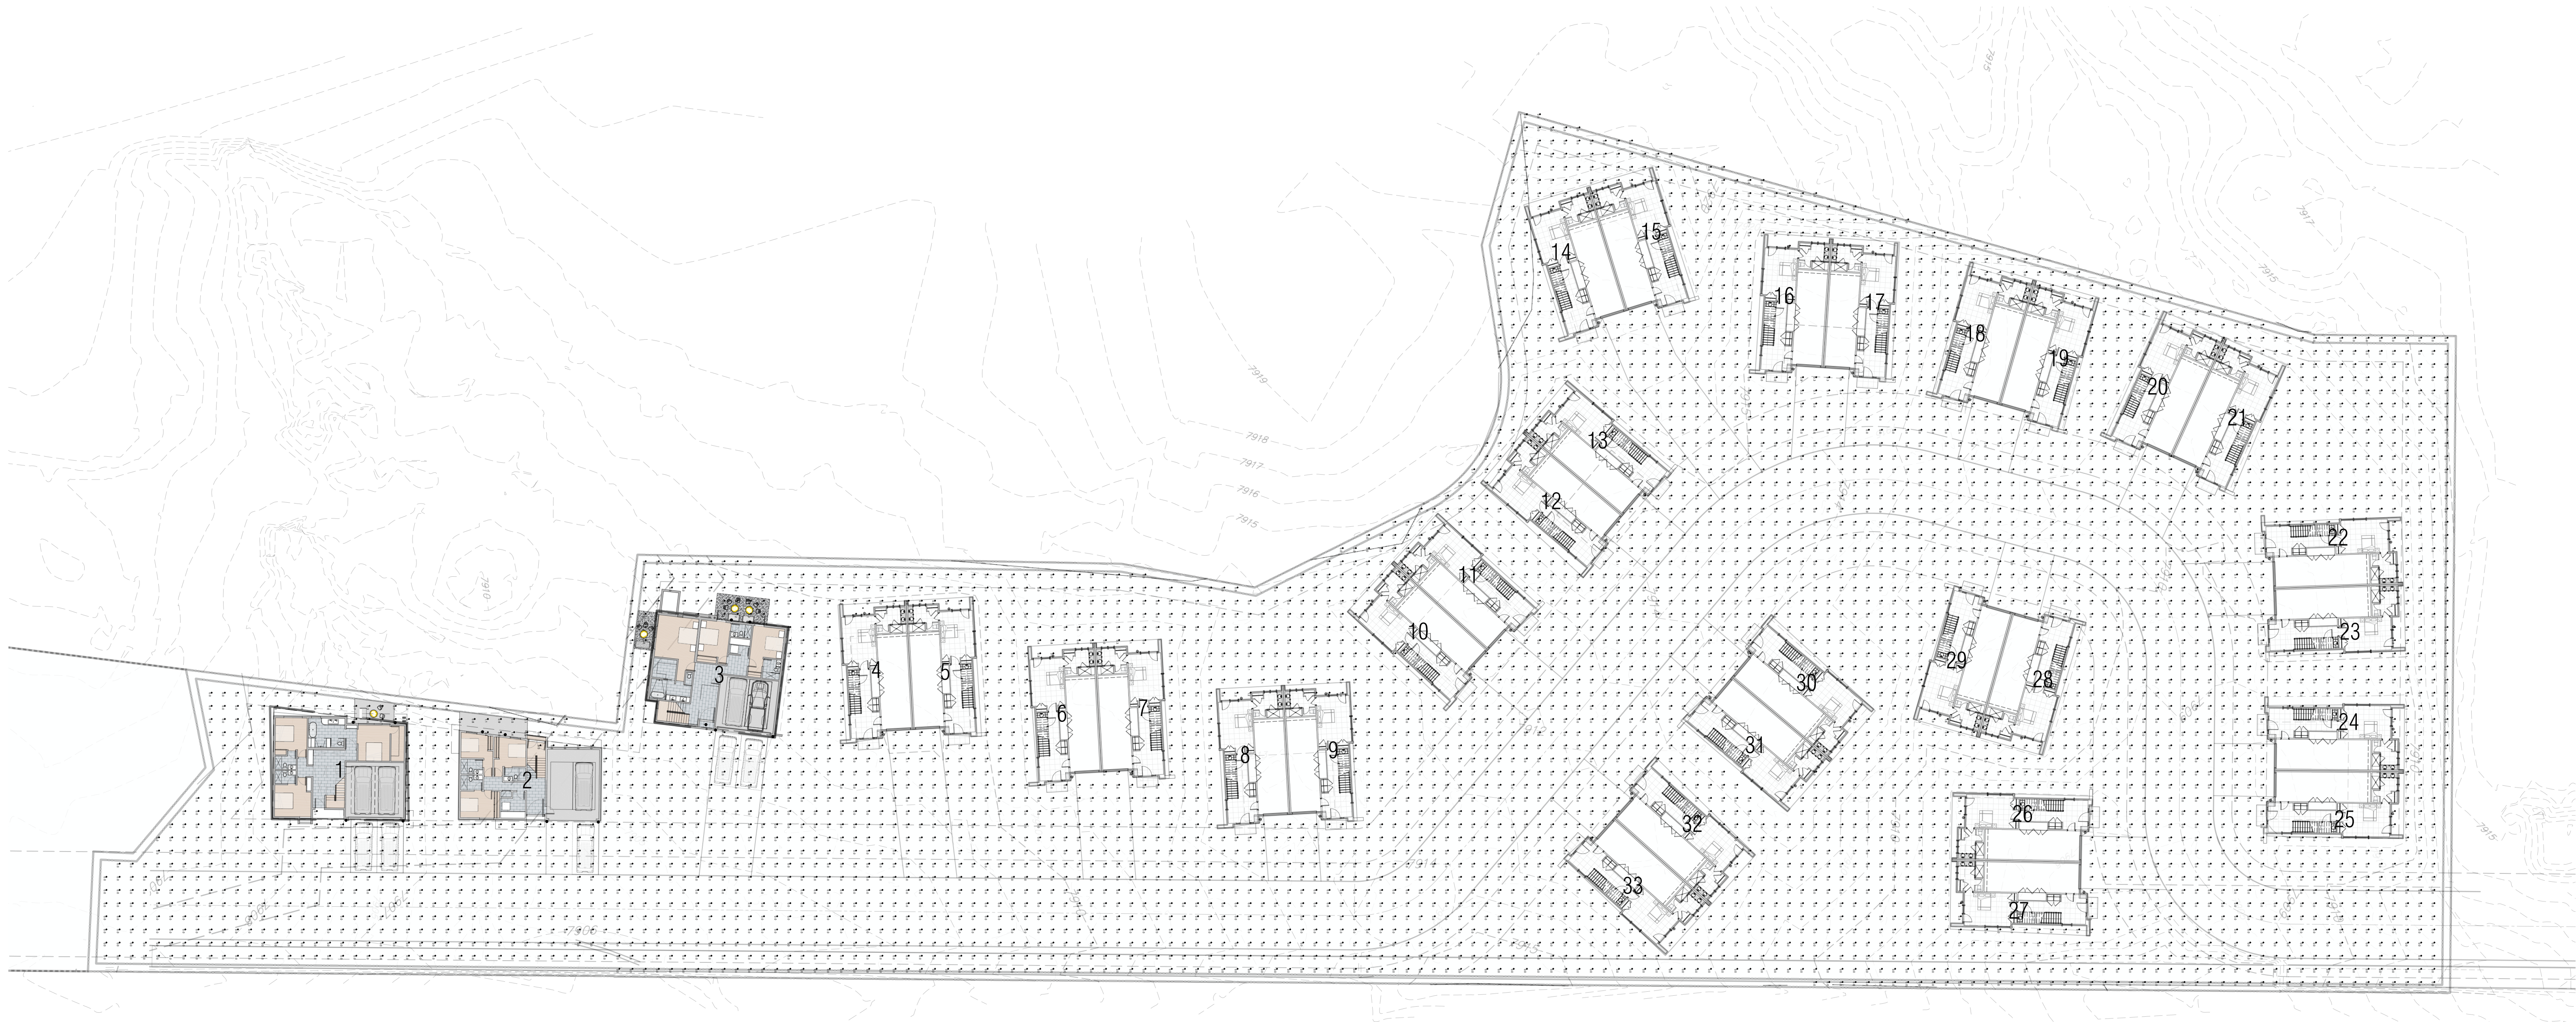

PROJECT ADDRESS

Mammoth Villas 3 at Obsidian
Mammoth Lakes, CA 93546

ARCHITECT

MAKE Architecture
2664 Lacy Street
Los Angeles, CA 90031
T: 323.669.0278
F: 323.669.0282

CLIENT

PROMARK INVESTMENTS
223 E. Thousand Oaks Blvd., Suite 412
Thousand Oaks, CA 91360
T: 806.29.3270

LANDSCAPE

[place] - [peakshong landscape and
architectural collaborative]
3617 Exposition Blvd.
Los Angeles, CA 90016
Main Contact: David Fletcher
T: 310.450.3100
F: 323.737.3290

NORTH



2 10/29/21 PLANNING SUBMISSION - REVISION

1 08/27/21 PLANNING SUBMISSION

Number: Date: Description:
ISSUE RECORD:

SITE PLAN SCALE: 1/32" = 1'-0" 04

LIGHTING LEGEND

SYMBOL	TAG	EXTERIOR	DESCRIPTION
⊙ A	A	EXTERIOR	FLEXA IP65 PROJECTOR - FLEXA - ZM2-X-30-55
⊙ B	B	EXTERIOR	EXTERIOR DOWNLIGHT - CSL - ED1-ANC-30-90-30-12-S
⊙ C	C	EXTERIOR	WAC SLANT 11" OUTDOOR WALL SCONCE - WAC - WS-W14911-XX
⊙ SL1	SL1	EXTERIOR	INVUE ARB ARBOR POST TOP- INVUE - ARB-B2-LED-D1-T5-7030
—		EXTERIOR	CALI - ALS50T-15D-XX-3.0K-1.5W-10V-SQ-WET-UNW
—		EXTERIOR	CALI - ALS50T-15D-XX-3.0K-1.5W-10V-SQ-WET-UNW

NOTE:
PHOTOMETRIC LIGHTING CALCULATIONS HAVE BEEN PRODUCED BY SCI LIGHTING SOLUTIONS USING AGI SOFTWARE.

This Document is the property of MAKE Architecture and is to be used only in connection with the project named herein. Reproduction in whole or in part shall be allowed only with the express written or verbal permission of MAKE Architecture. Written dimensions shall have precedence over scaled dimensions. The contractor shall verify and be responsible for all dimensions and conditions on the jobsite and report any discrepancies to the ARCHITECT. This drawing is Copyright © 2021

DRAWING TITLE:

SITE PLAN
LIGHTING LAYOUT

DATE:

10/29/2021

INT:

GP

DRAWING NUMBER:

A-600

LIGHTING SCHEDULE

SCALE: NTS

04

PROJECT ADDRESS

Mammoth Villas 3 at Obsidian
Mammoth Lakes, CA 93546

ARCHITECT

MAKE Architecture
2664 Lacy Street
Los Angeles, CA 90031
T: 323.669.0278
F: 323.669.0282

CLIENT

PROMARK INVESTMENTS
223 E. Thousand Oaks Blvd., Suite 412
Thousand Oaks, CA 91360
T: 806.29.3270

LANDSCAPE

[place] - [peaking] landscape and
architectural collaborative]
3617 Exposition Blvd.
Los Angeles, CA 90016
Main Contact: David Fletcher
T: 310.450.3100
F: 323.737.3290



2	10/29/21	PLANNING SUBMISSION - REVISION
1	08/27/21	PLANNING SUBMISSION
Number:	Date:	Description:
ISSUE RECORD:		

2ND FLOOR EXTERIOR LIGHTING AND PHOTOMETRICS

SCALE:
1/4" = 1'-0"

11

1ST FLOOR EXTERIOR LIGHTING AND PHOTOMETRICS

SCALE:
1/4" = 1'-0"

03

LIGHTING LEGEND

SYMBOL	TAG	EXTERIOR	DESCRIPTION
⊙ A	A	EXTERIOR	FLEXA IP65 PROJECTOR - FLEXA - ZM2-X-30-55
⊙ B	B	EXTERIOR	EXTERIOR DOWNLIGHT - CSL - ED1-ANC-30-90-30-12-S
⊙ C	C	EXTERIOR	WAC SLANT 11" OUTDOOR WALL SCONCE - WAC - WS-W14911-XX
⊙ SL1	SL1	EXTERIOR	INVUE ARB ARBOR POST TOP - INVUE - ARB-B2-LED-D1-T5-7030
—		EXTERIOR	CALI - ALS50T-15D-XX-3.0K-1.5W-10V-SQ-WET-UNV
—		EXTERIOR	CALI - ALS50T-15D-XX-3.0K-1.5W-10V-SQ-WET-UNV

NOTE:
PHOTOMETRIC LIGHTING CALCULATIONS HAVE BEEN PRODUCED BY SCI LIGHTING SOLUTIONS USING AGI SOFTWARE.

This Document is the property of MAKE Architecture and is to be used only in connection with the project named herein. Reproduction in whole or in part shall be allowed only with the express written or verbal permission of MAKE Architecture. Written dimensions shall have precedence over scaled dimensions. The contractor shall verify and be responsible for all dimensions and conditions on the jobsite and report any discrepancies to the ARCHITECT. This drawing is Copyright © 2021

DRAWING TITLE:

LOT 1
1ST & 2ND FLOOR
LIGHTING LAYOUT

DATE:
10/29/2021

DRAWING NUMBER:

INT:

GP

LIGHTING SCHEDULE

SCALE:
NTS

04

A-1-601



PROJECT ADDRESS
Mammoth Villas 3 at Obsidian
Mammoth Lakes, CA 93546

ARCHITECT
MAKE Architecture
2664 Lacy Street
Los Angeles, CA 90031
T: 323.669.0278
F: 323.669.0282

CLIENT
PROMARK INVESTMENTS
223 E. Thousand Oaks Blvd., S
Thousand Oaks, CA 91360
T: 806.29.3270

LANDSCAPE

[place] - [pakshong landscape and
architectural collaborative]
3617 Exposition Blvd.
Los Angeles, CA 90016
Main Contact: David Fletcher
T: 310.450.3100
F: 323.737.3290

[illegible]

2	10.29.21	PLANNING SUBMISSION - REVISION
1	08.27.21	PLANNING SUBMISSION
Number	Date	Description

ISSUE RECORD:

This Document is the property of MAKE Architecture and is to be used only in connection with the project named herein. Reproduction in whole or in part shall be allowed only with the express written or verbal permission of MAKE Architecture. Written dimensions shall have precedence over scaled dimensions. The contractor shall verify and be responsible for all dimensions and conditions on the jobsite and report any discrepancies to the ARCHITECT. This drawing is Copyright © 2021


DRAWING TITLE:

LOT 1 3RD FLOOR LIGHTING LAYOUT

DATE:
10/29/2021

INT:

A-1-602

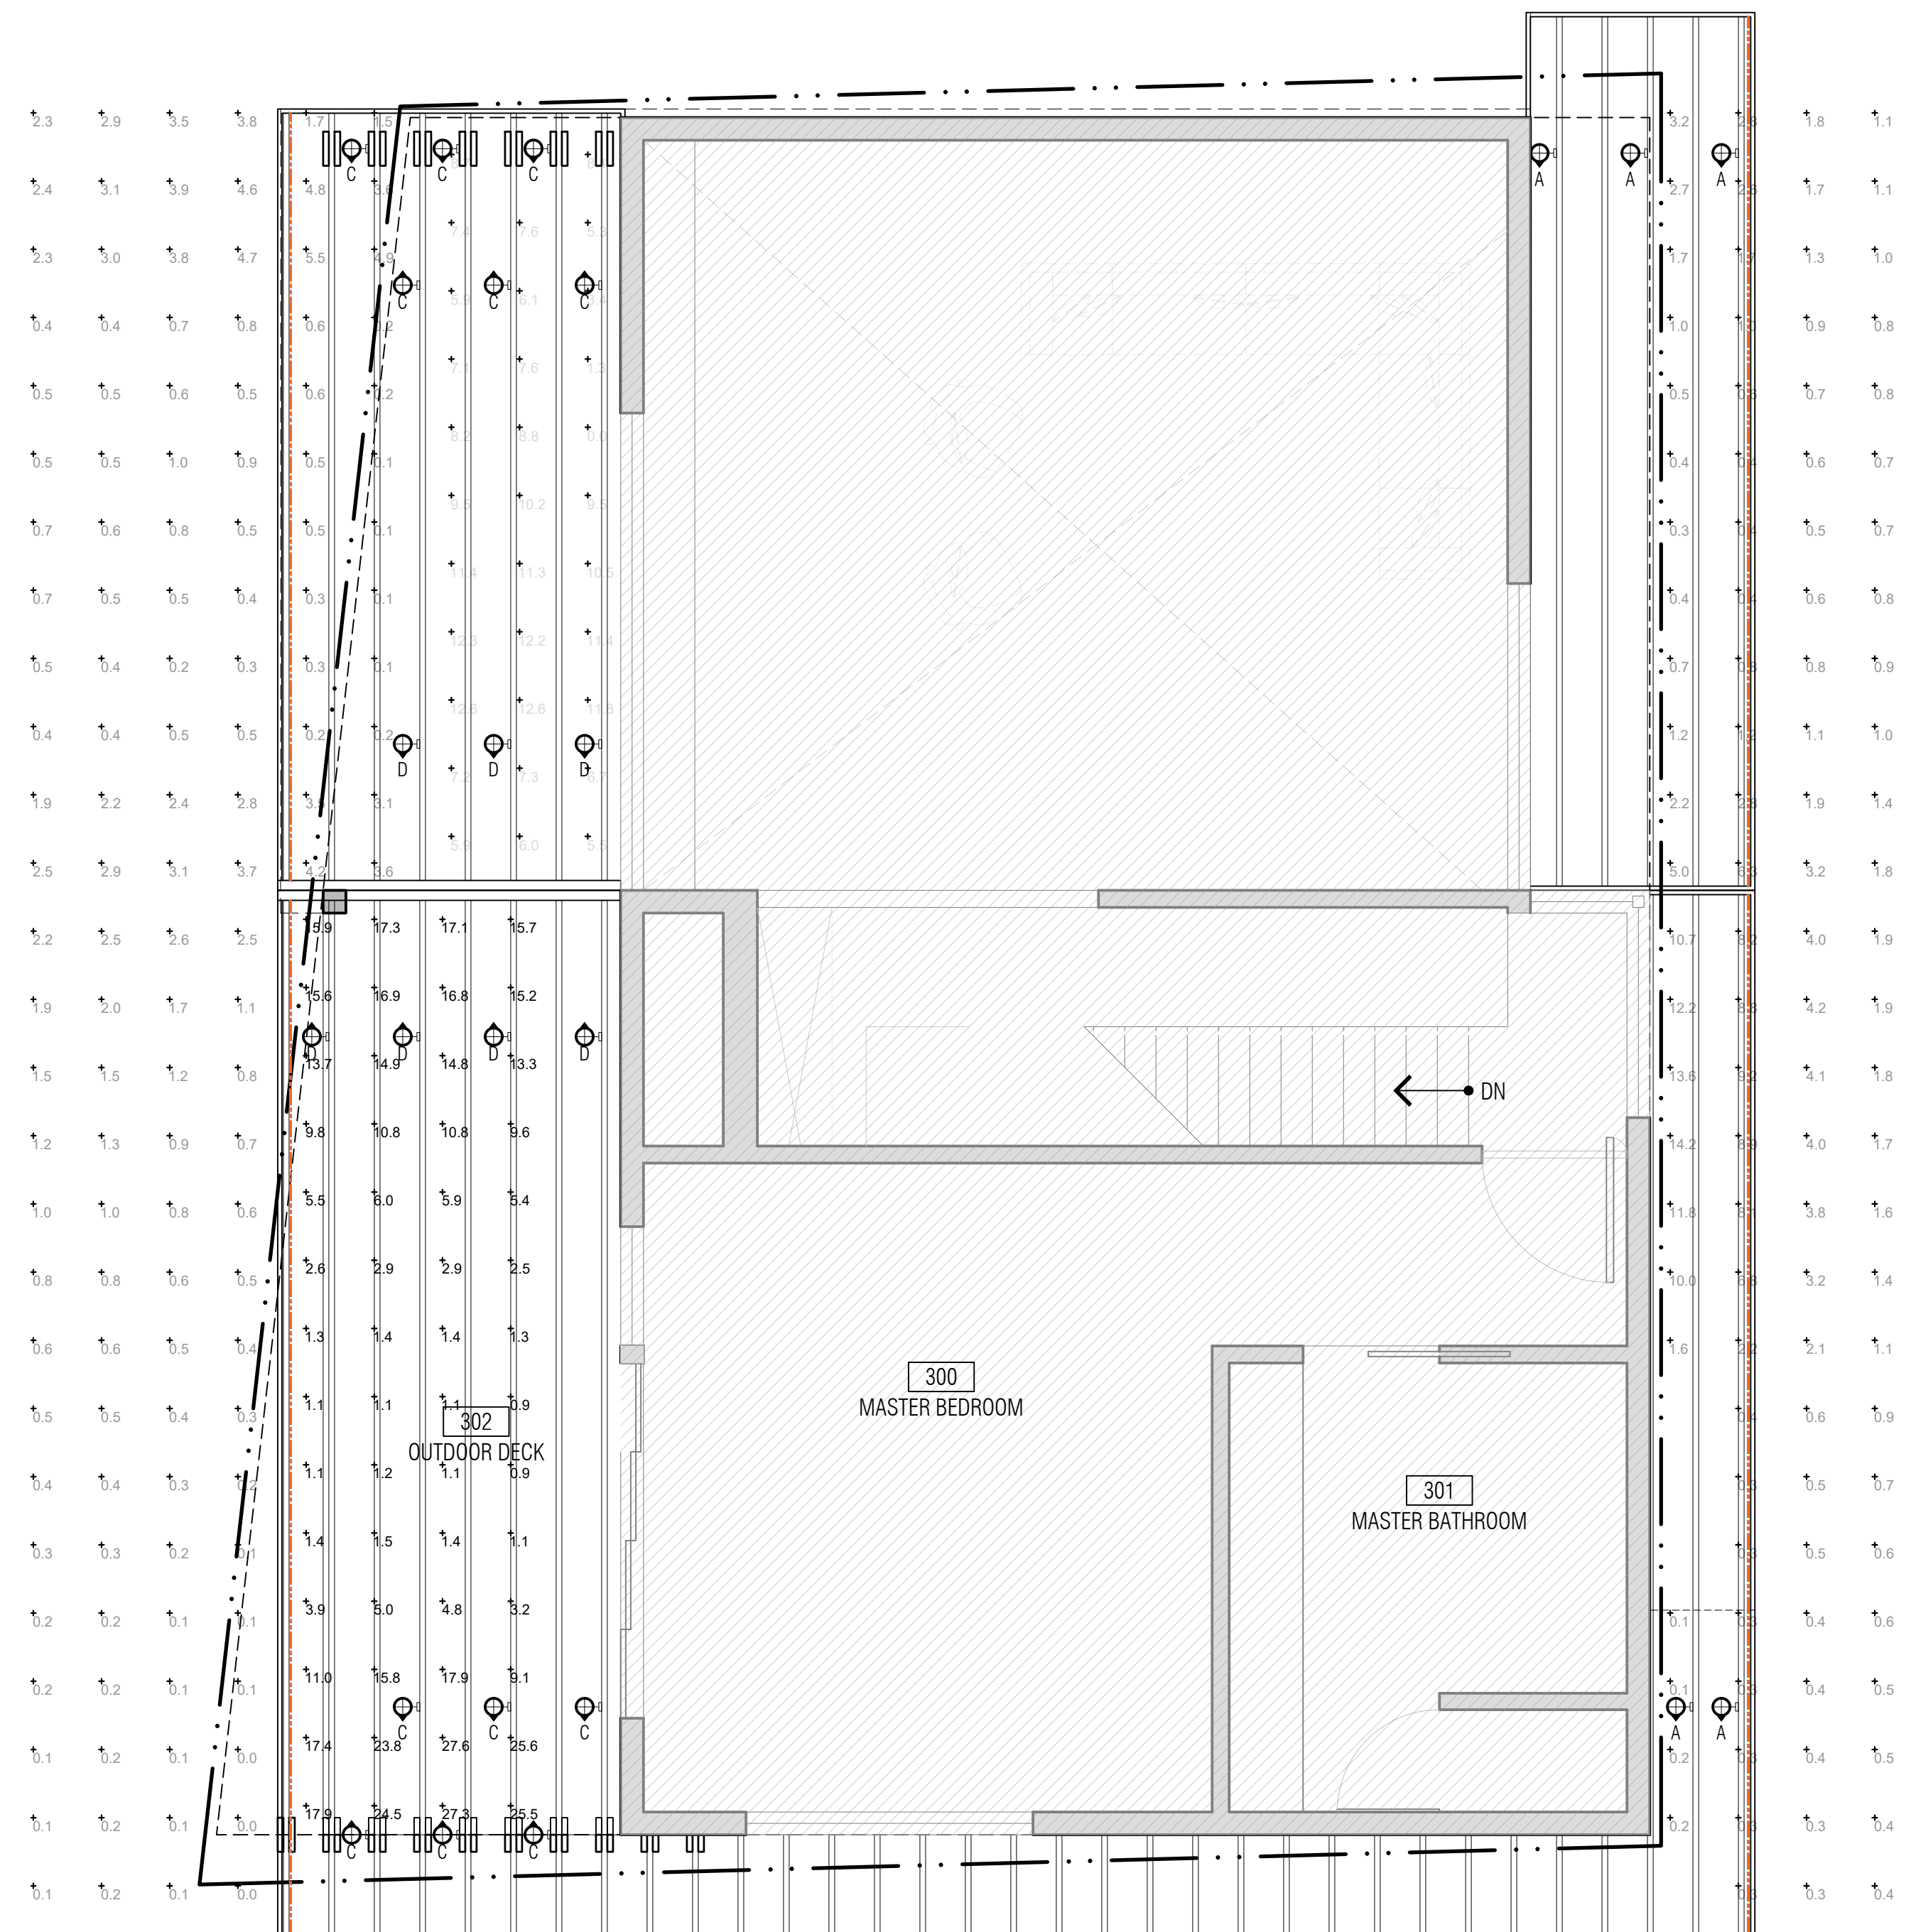

3RD FLOOR EXTERIOR LIGHTING AND PHOTOMETRICS

SCALE:
 $1/4" = 1'-0"$

03

LIGHTING LEGEND

SYMBOL	TAG	EXTERIOR	DESCRIPTION
	A	EXTERIOR	FLEXA IP65 PROJECTOR - FLEXA - ZM2-X-30-55
	B	EXTERIOR	EXTERIOR DOWNLIGHT - CSL - ED1-ANC-90-90-30-12-S
	C	EXTERIOR	WAC SLANT 11" OUTDOOR WALL SCONCE - WAC - WS-W14911-XX
	SL1	EXTERIOR	INVUE ARB ARBOR POST TOP. INVUE - ARB-B2-LED-D1-T5-7030
		EXTERIOR	CALI - ALS50T-15D-XX-3.0K-1.5W-10W-SO-WET-UNV
		EXTERIOR	CALI - ALS50T-15D-XX-3.0K-1.5W-10W-SO-WET-UNV

NOTE:
PHOTOMETRIC LIGHTING CALCULATIONS HAVE BEEN PRODUCED BY SCI LIGHTING SOLUTIONS USING AGI SOFTWARE.

LIGHTING SCHEDULE

SCALE: NTS

04



Mammoth Villas 3 at Obsidian
Mammoth Lakes, CA 93546

MAKE Architecture
2664 Lacy Street
Los Angeles, CA 90031
T: 323.669.0278
F: 323.669.0282

PROMARK INVESTMENTS
223 E. Thousand Oaks Blvd., Suite 412
Thousand Oaks, CA 91360
T: 806.29.3270


[place] - [pakshong landscape and
architectural collaborative]
3617 Exposition Blvd.
Los Angeles, CA 90016
Main Contact: David Fletcher
T: 310.450.3100
F: 323.737.3290

LOT 2

3RD FLOOR

LIGHTING LAYOUT

GP

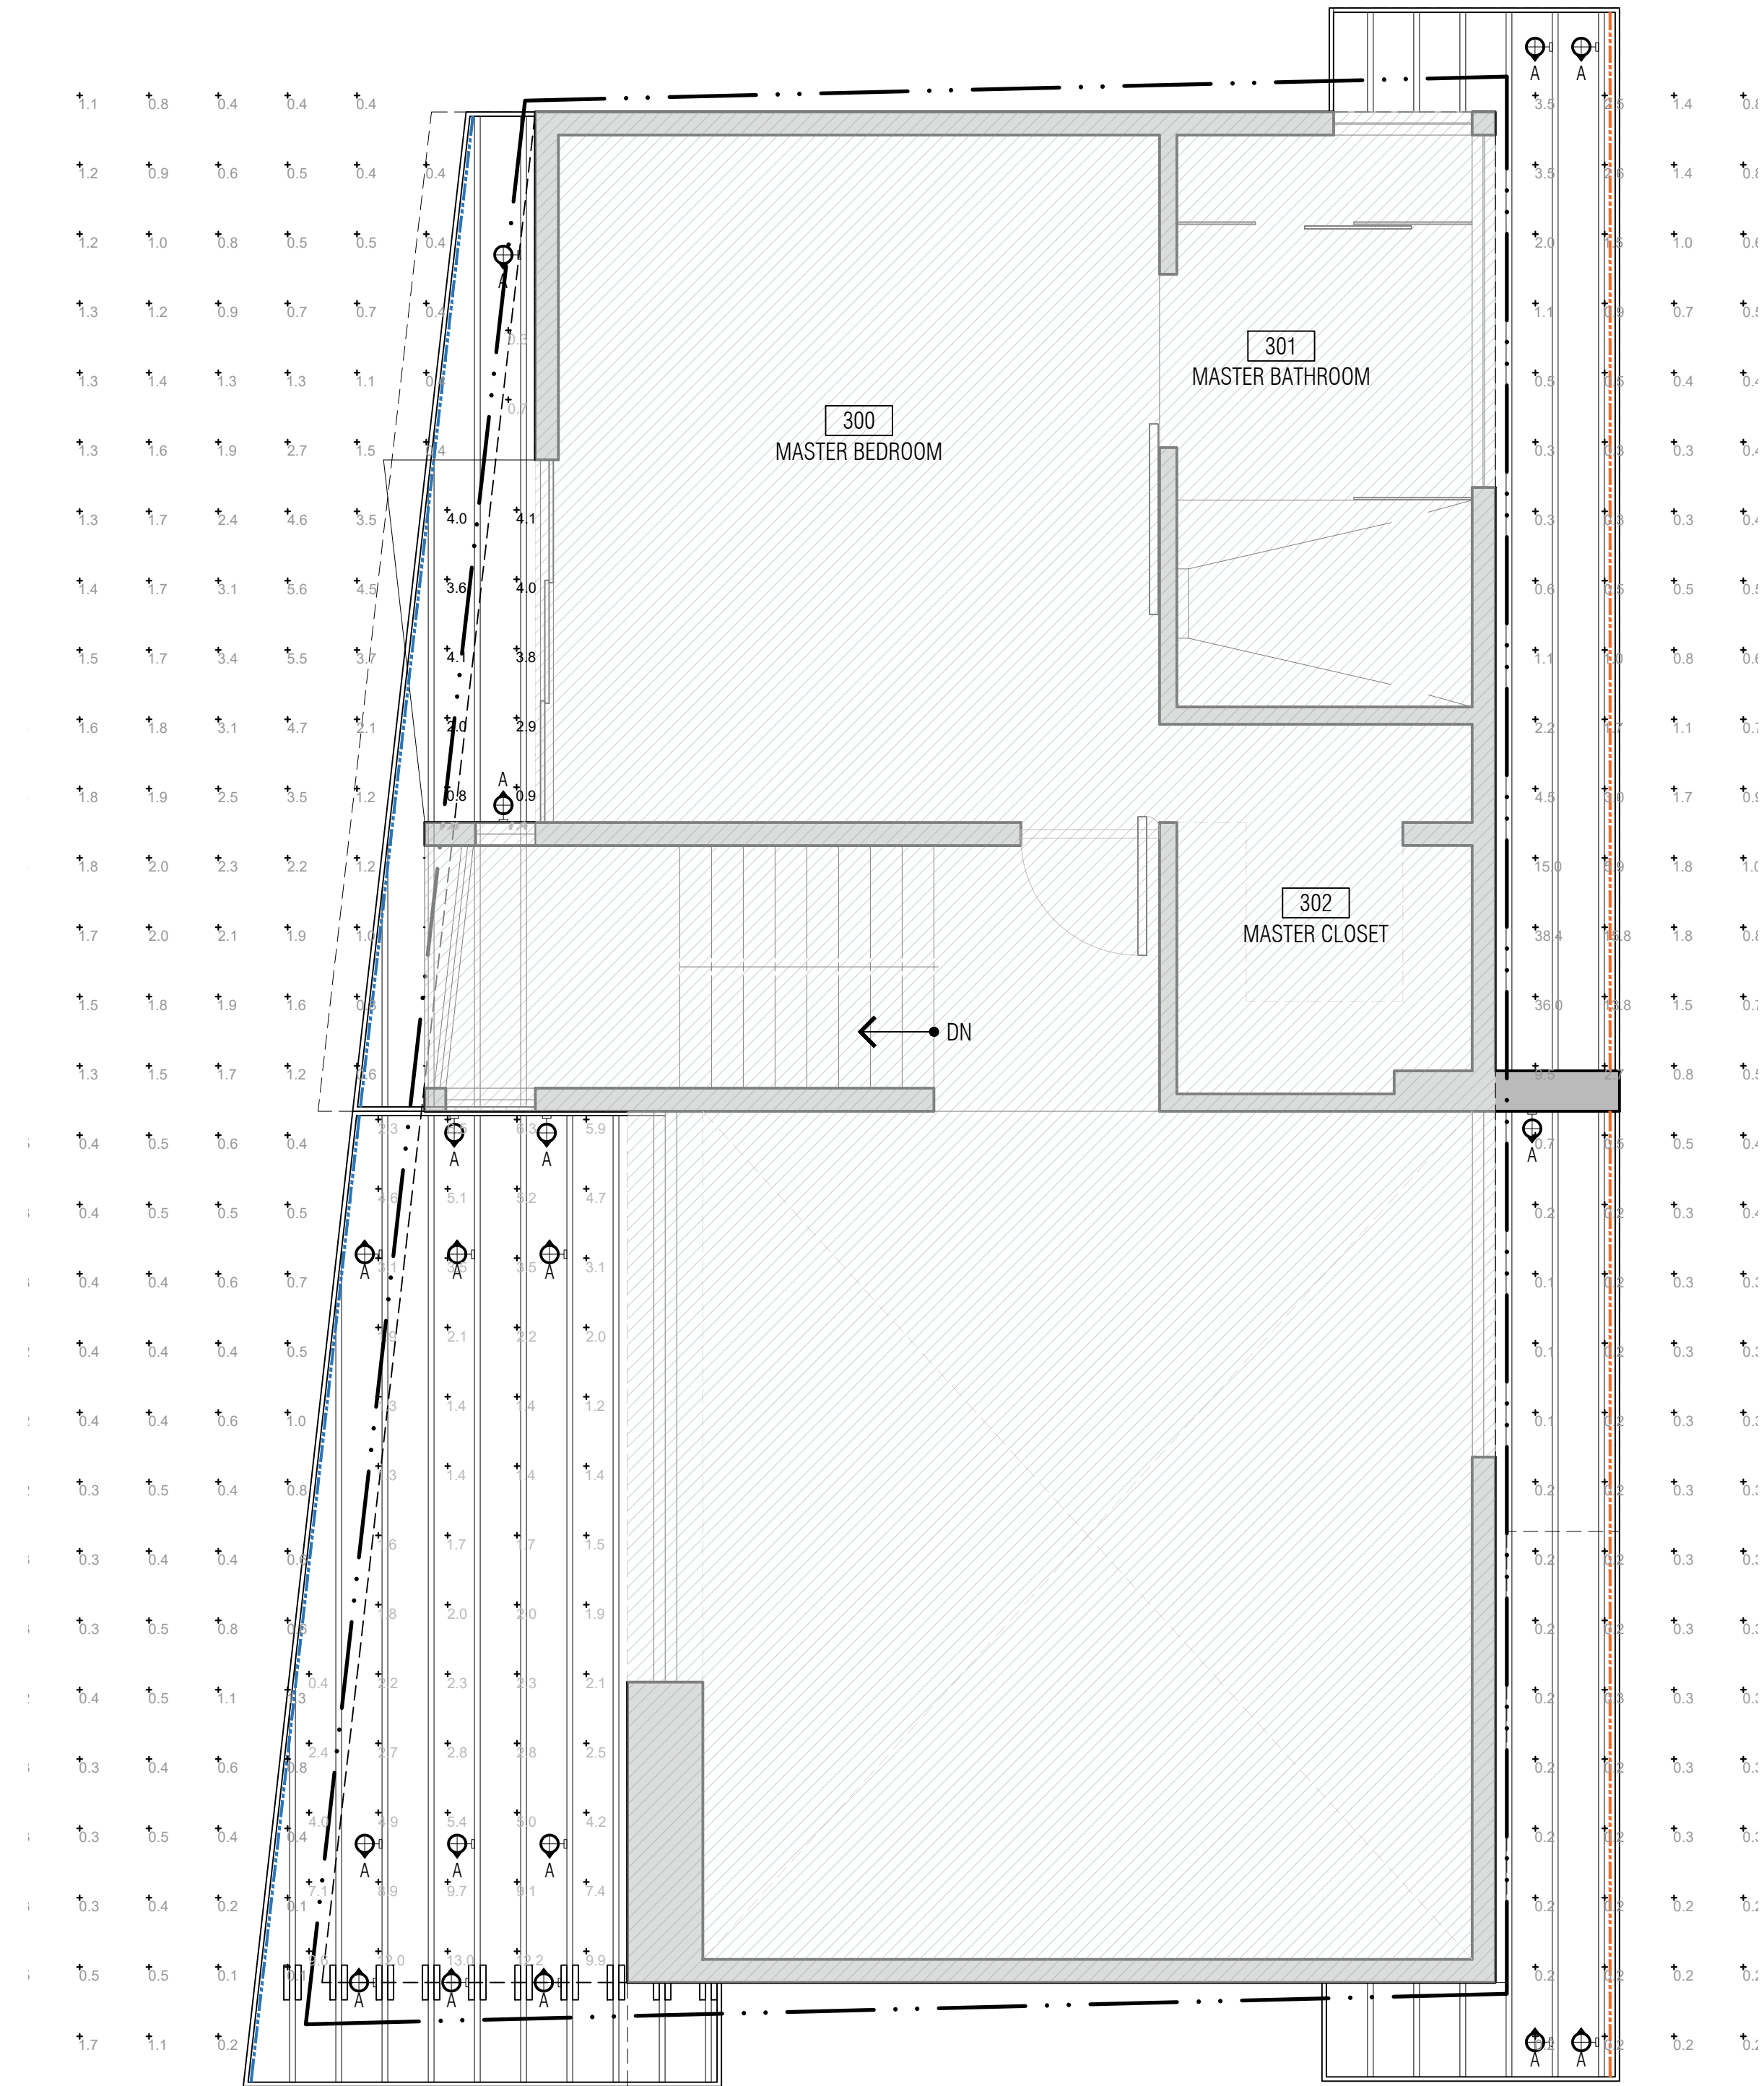

SCALE:
1/4" = 1'-0"

LIGHTING LEGEND

SYMBOL	TAG	EXTERIOR	DESCRIPTION
	A	EXTERIOR	FLEXA IP65 PROJECTOR - FLEXA - ZM2-X-30-55
	B	EXTERIOR	EXTERIOR DOWNLIGHT - CSL - ED1-ANC-30-90-30-12-S
	C	EXTERIOR	WAC SLANT 11" OUTDOOR WALL SCONCE - WAC - WS-W14911-XX
	SL1	EXTERIOR	INVUE ARBOR POST TOP, INVUE - ARB-82-LED-D1-15-7030
		EXTERIOR	CALI - ALLSOT-15D-XX-3.0K-1.5W-10V-50-WET-UVF
		EXTERIOR	CALI - ALLSOT-15D-XX-3.0K-1.5W-10V-50-WET-UVF

NOTE:

PHOTOMETRIC LIGHTING CALCULATIONS HAVE BEEN PRODUCED BY SCI LIGHTING SOLUTIONS USING AGI SOFTWARE.

LIGHTING SCHEDULE

SCALE:	NTS	(
--------	-----	---

PROJECT ADDRESS

Mammoth Villas 3 at Obsidian
Mammoth Lakes, CA 93546

ARCHITECT

MAKE Architecture
2664 Lacy Street
Los Angeles, CA 90031
T: 323.669.8278
F: 323.669.8282

CLIENT

PROMARK INVESTMENTS
223 E. Thousand Oaks Blvd., Suite 412
Thousand Oaks, CA 91360
T: 806.29.3270

LANDSCAPE

[place] - [peakshong landscape and
architectural collaborative]
3617 Exposition Blvd.
Los Angeles, CA 90016
Main Contact: David Fletcher
T: 310.450.3100
F: 323.737.3290



2	10/29/21	PLANNING SUBMISSION - REVISION
1	08/27/21	PLANNING SUBMISSION
Number:	Date:	Description:

ISSUE RECORD:

This Document is the property of MAKE Architecture and is to be used only in connection with the project named herein. Reproduction in whole or in part shall be allowed only with the express written or verbal permission of MAKE Architecture. Written dimensions shall have precedence over scaled dimensions. The contractor shall verify and be responsible for all dimensions and conditions on the jobsite and report any discrepancies to the ARCHITECT. This drawing is Copyright © 2021

DRAWING TITLE:

LOT 2
1ST & 2ND FLOOR
LIGHTING LAYOUT


DATE:
10/29/2021

DRAWING NUMBER:

INT:

GP


A-2-601

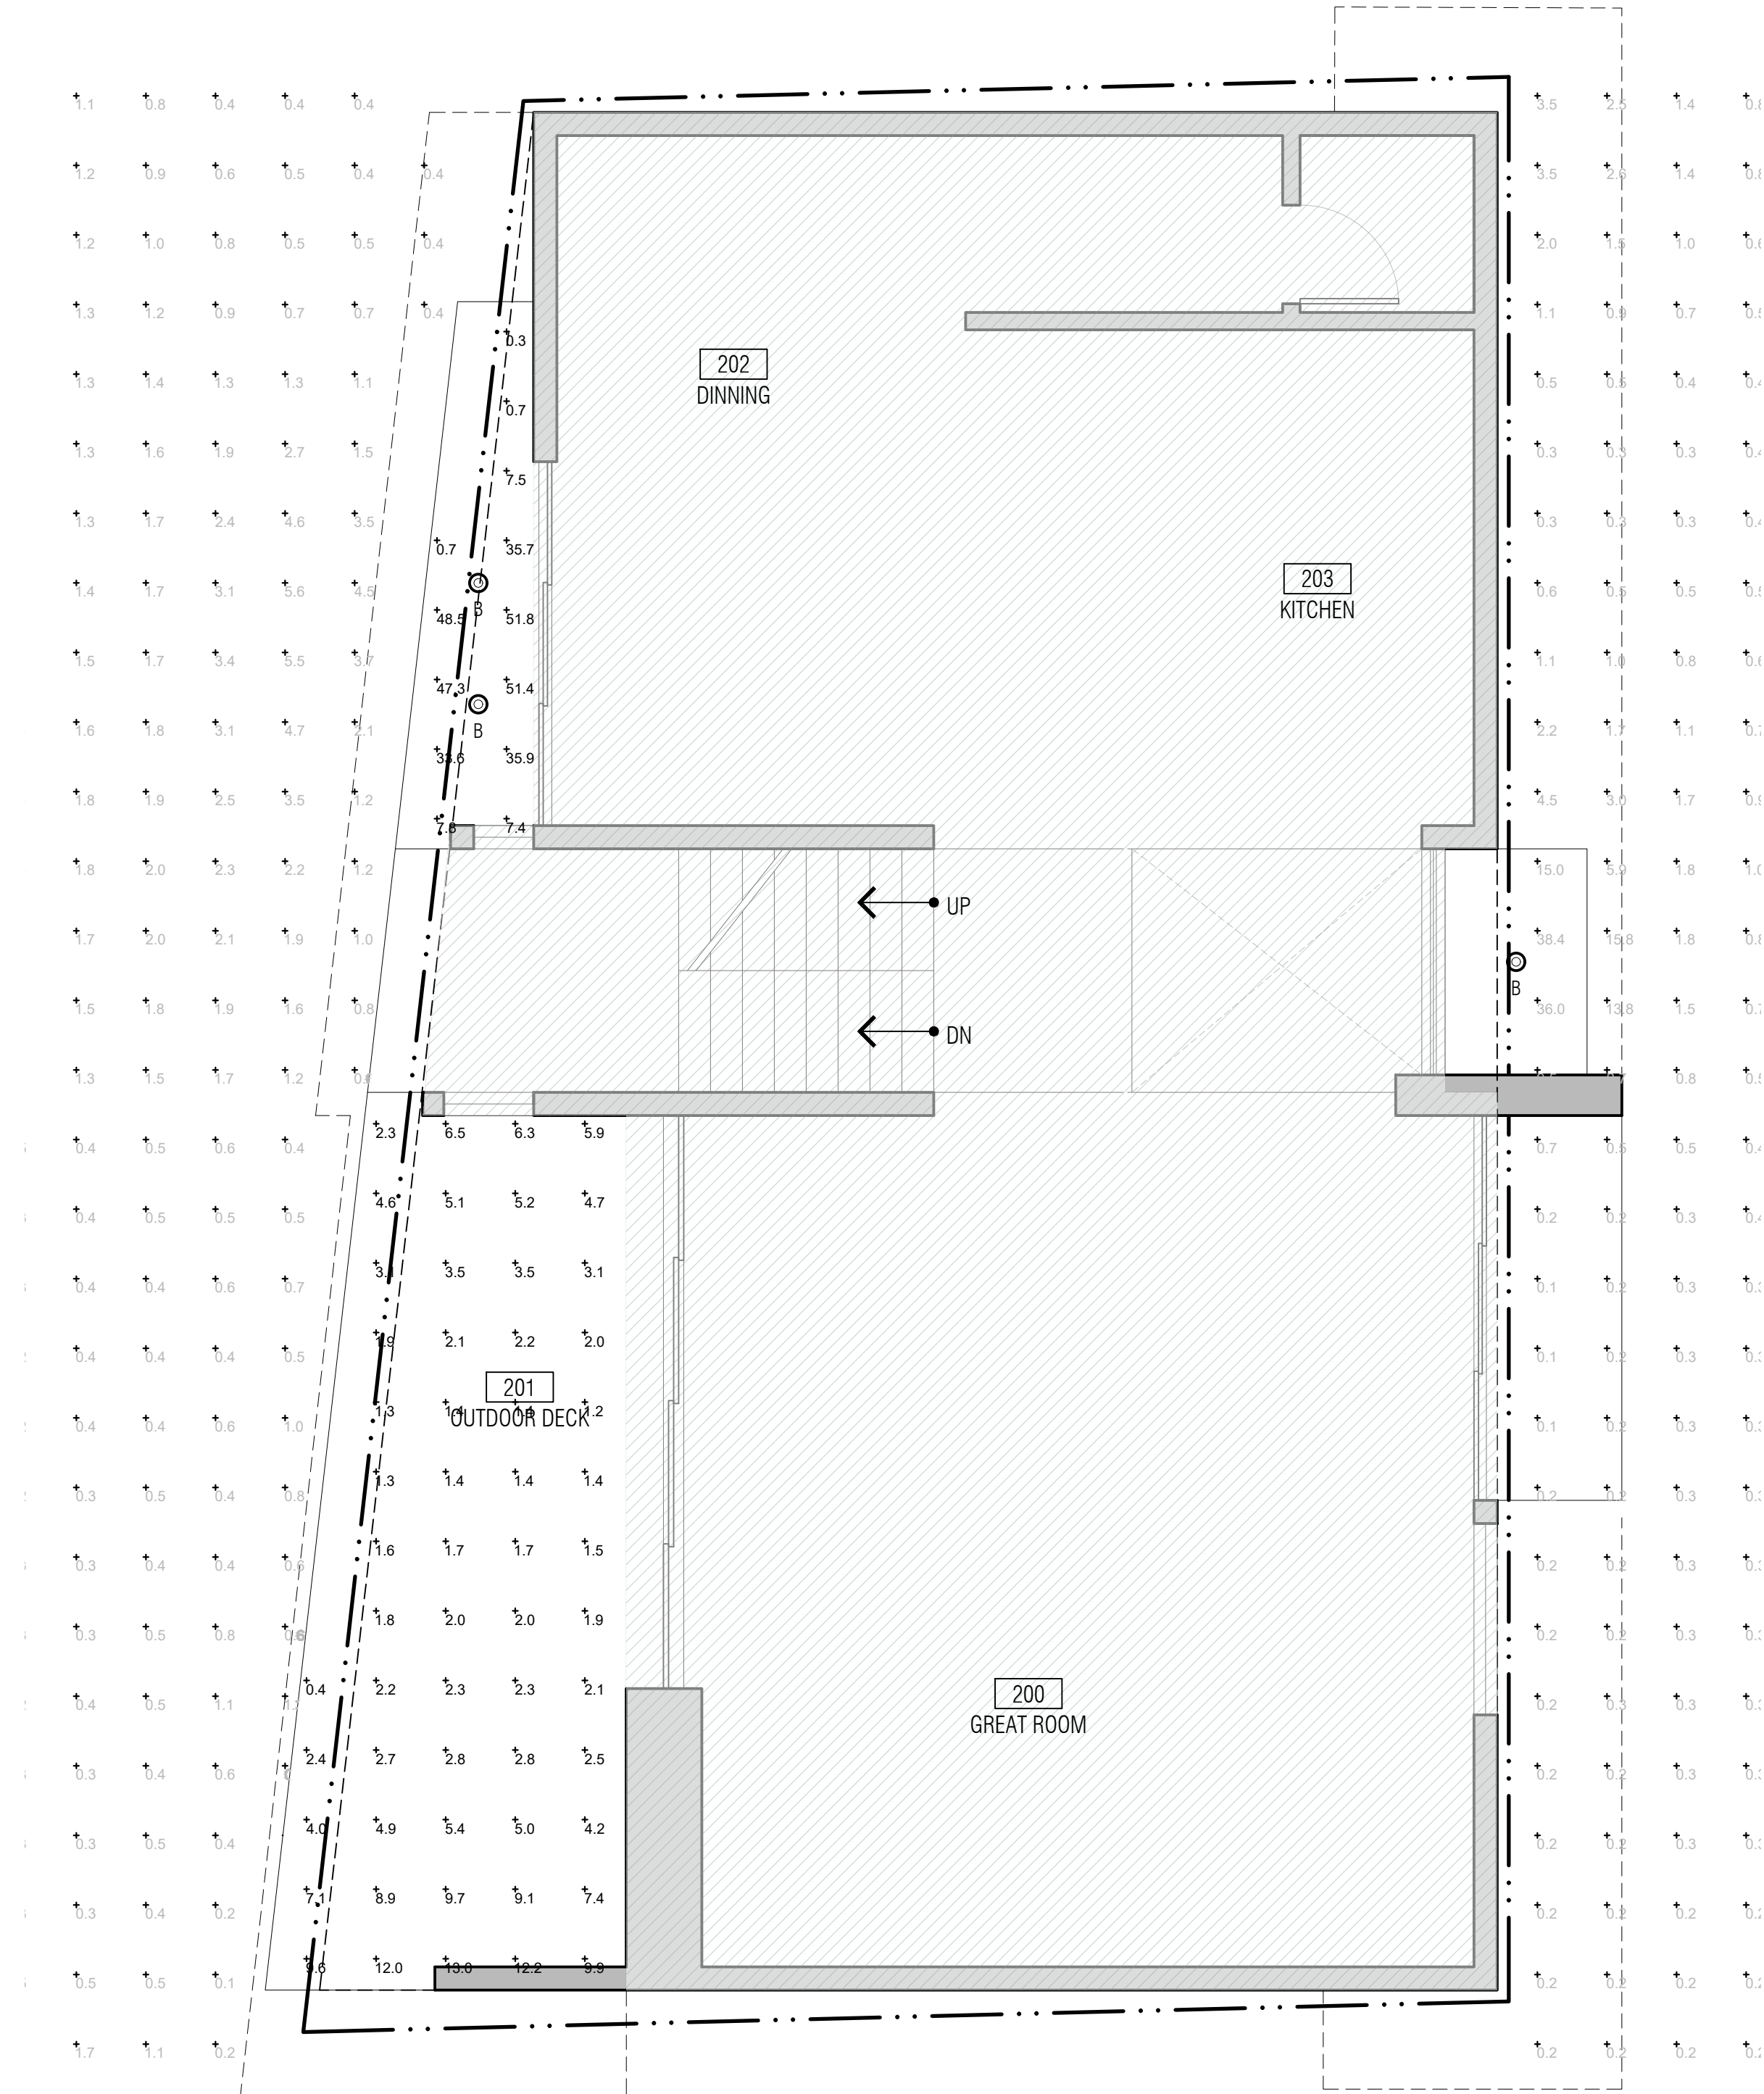

2ND FLOOR EXTERIOR LIGHTING AND PHOTOMETRICS

SCALE:
1/4" = 1'-0"

11

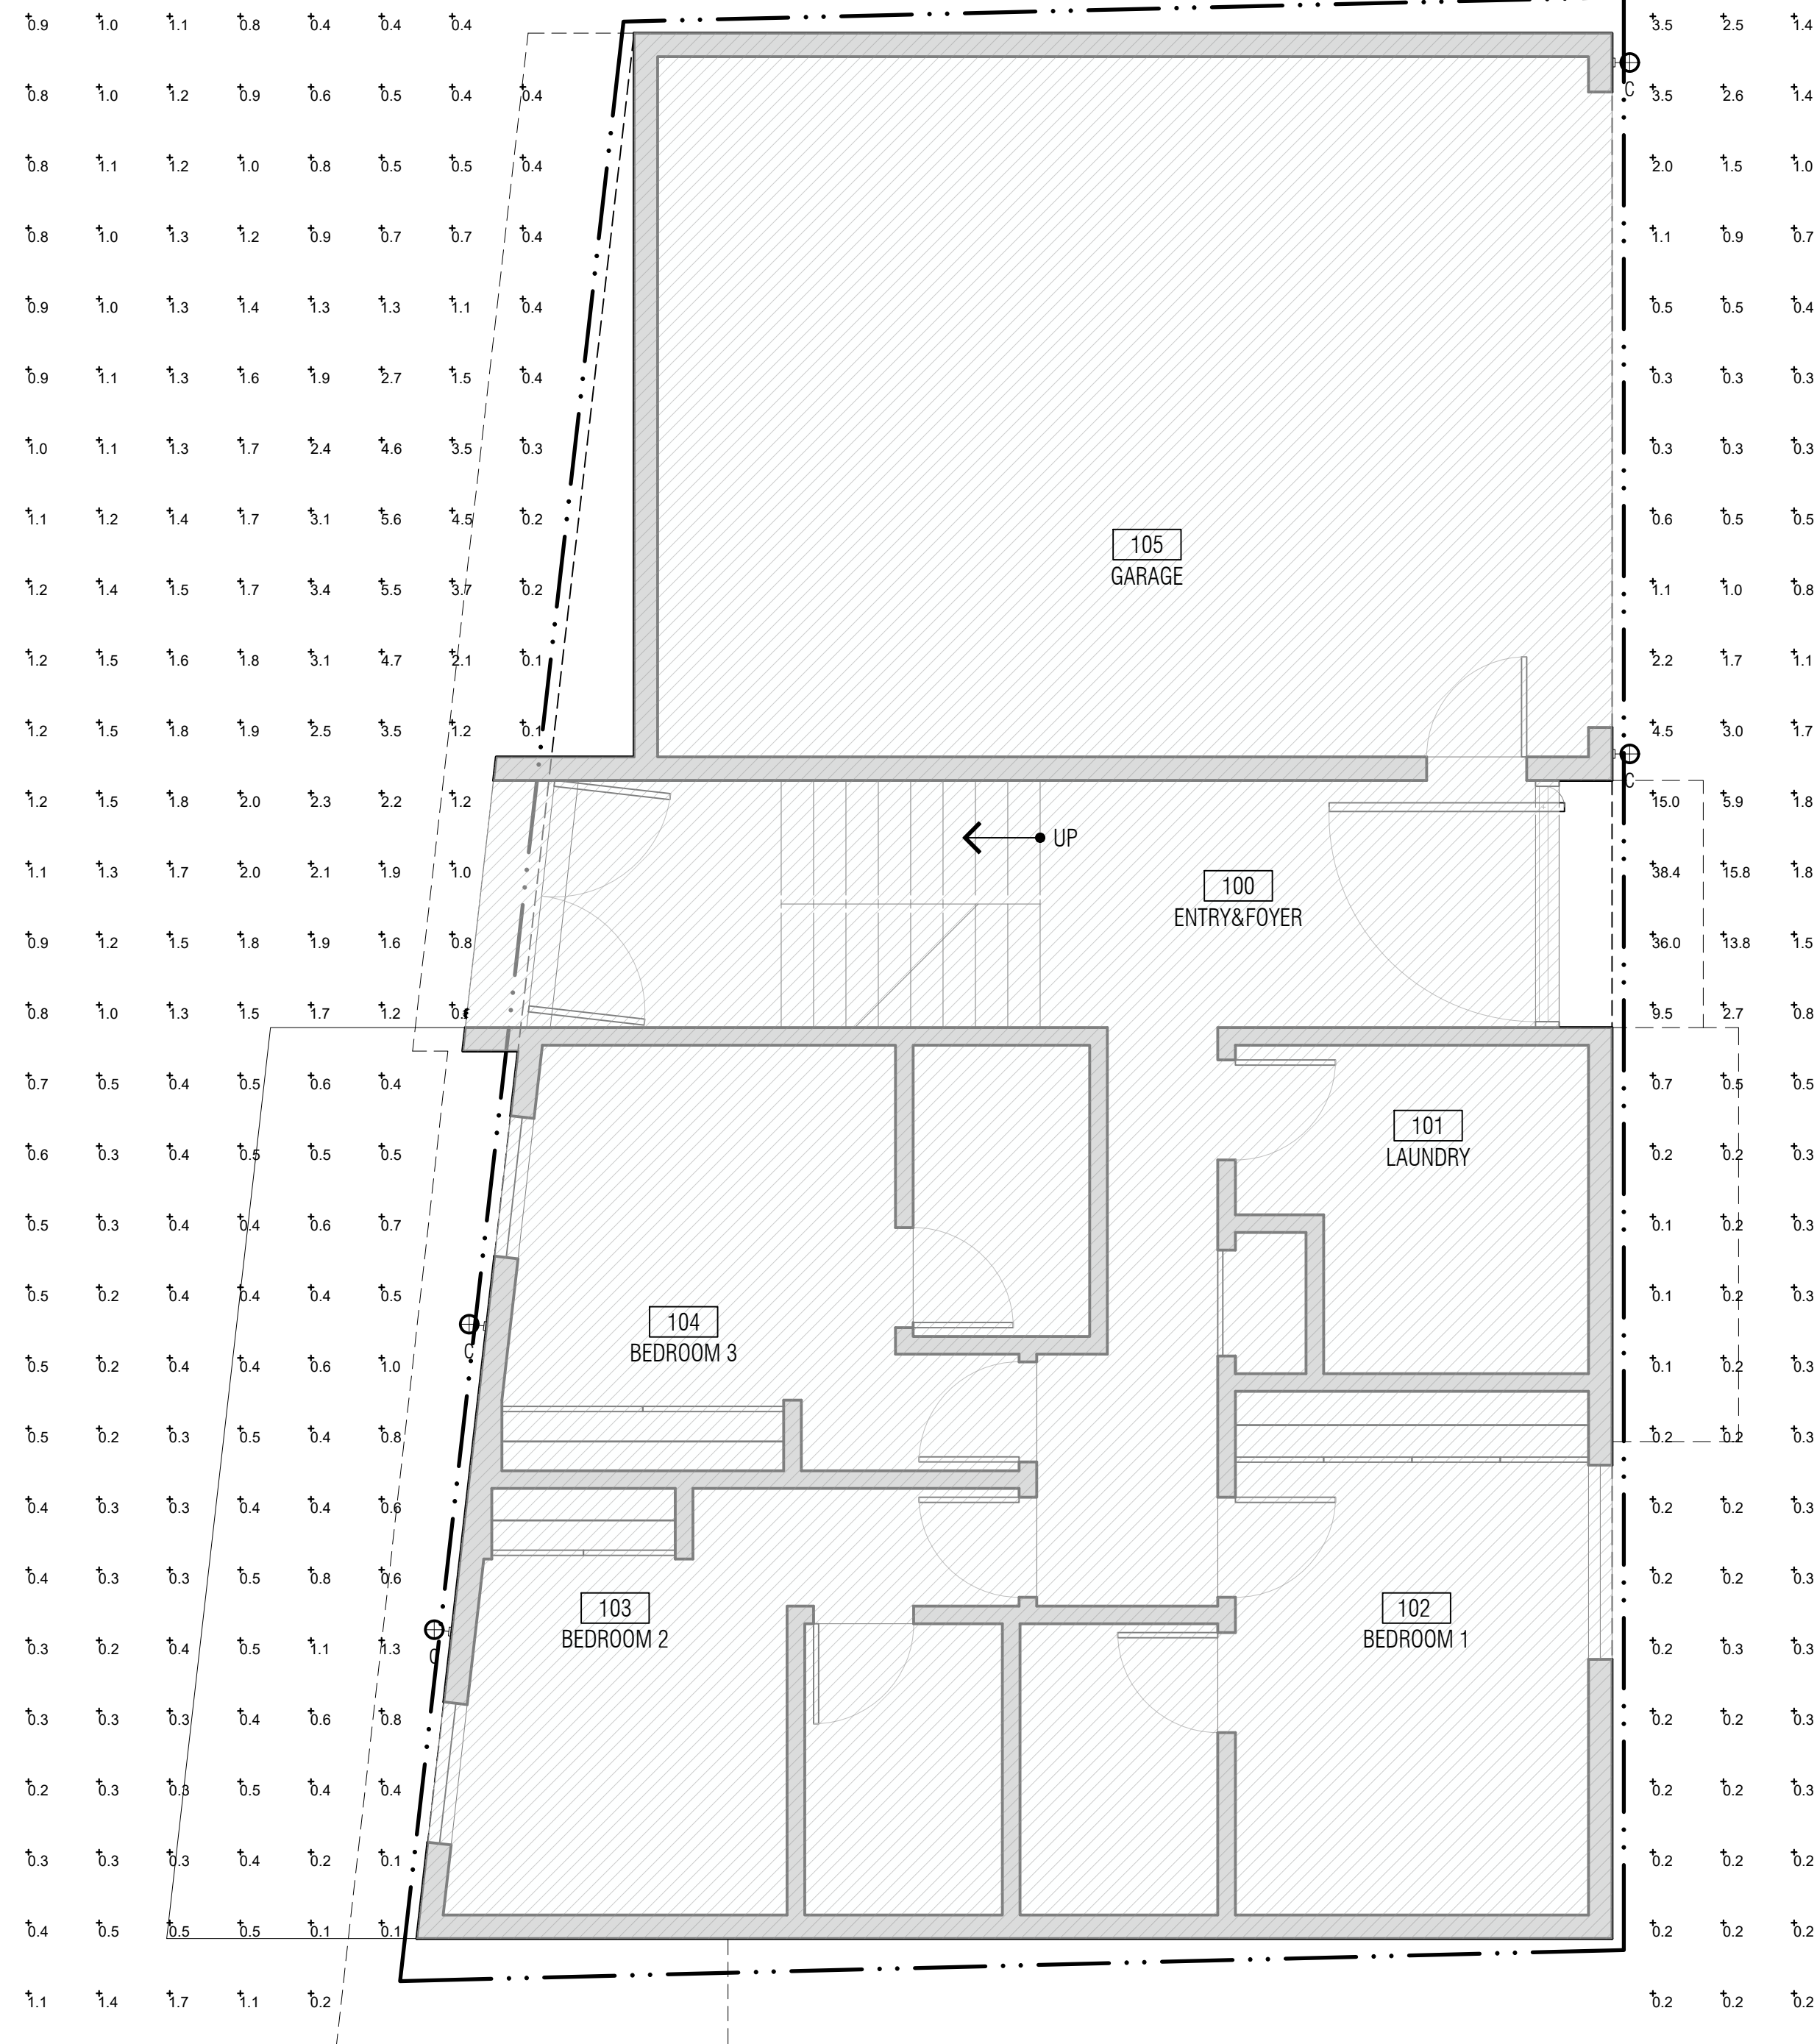

1ST FLOOR EXTERIOR LIGHTING AND PHOTOMETRICS

SCALE:
1/4" = 1'-0"

03

LIGHTING LEGEND

SYMBOL	TAG	EXTERIOR	DESCRIPTION
⊙ A	A	EXTERIOR	FLEXA IP65 PROJECTOR - FLEXA - ZM2-X-30-55
⊙ B	B	EXTERIOR	EXTERIOR DOWNLIGHT - CSL - ED1-ANC-30-90-30-12-S
⊙ C	C	EXTERIOR	WAC SLANT 11" OUTDOOR WALL SCONCE, WAC - WS-W14911-XX
⊙ SL1	SL1	EXTERIOR	INVUE ARB ARBOR POST TOP, INVUE - ARB-B2-LED-D1-TS-7030
—		EXTERIOR	CALI - ALS50T-15D-XX-3.0K-1.5W-10V-SQ-WET-UNV
—		EXTERIOR	CALI - ALS50T-15D-XX-3.0K-1.5W-10V-SQ-WET-UNV

NOTE:

PHOTOMETRIC LIGHTING CALCULATIONS HAVE BEEN PRODUCED BY SCI LIGHTING SOLUTIONS USING AGI SOFTWARE.

LIGHTING SCHEDULE

SCALE:
NTS

04

2	10.29.21	PLANNING SUBMISSION - REVISION
1	08.27.21	PLANNING SUBMISSION

bar Date Description

UE RECORD:

This Document is the property of MAKE Architecture and is to be used only in connection with the project named herein. Reproduction in whole or in part shall be allowed only with the express written or verbal permission of MAKE Architecture. Written dimensions shall have precedence over stated dimensions. The contractor shall verify and be responsible for all dimensions and conditions on the jobsite and report any discrepancies to the ARCHITECT. This drawing Copyright © 2021


LOT 3

1ST & 2ND FLOOR


LIGHTING LAYOUT

GP

A-3-601

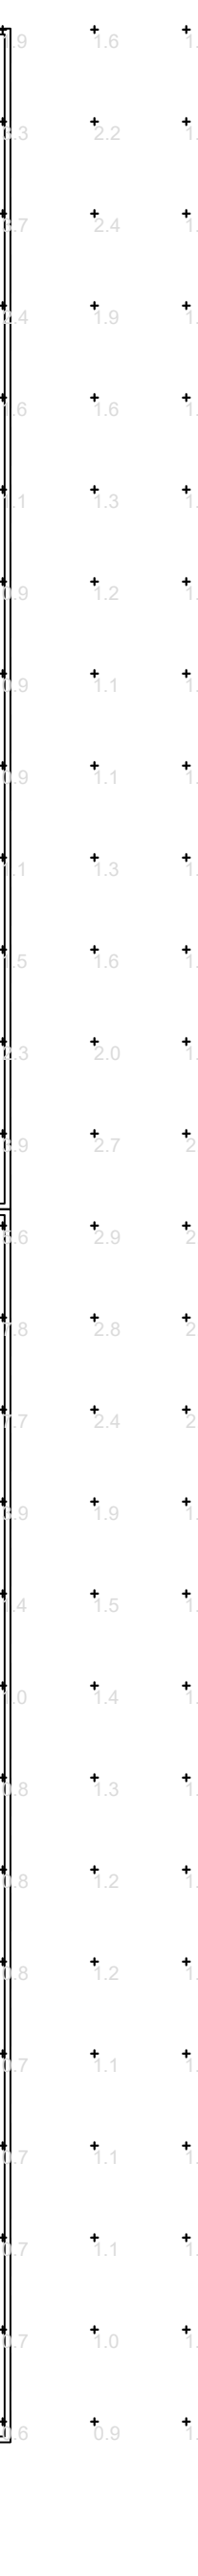

SCALE:
 $1/4" = 1'-0"$

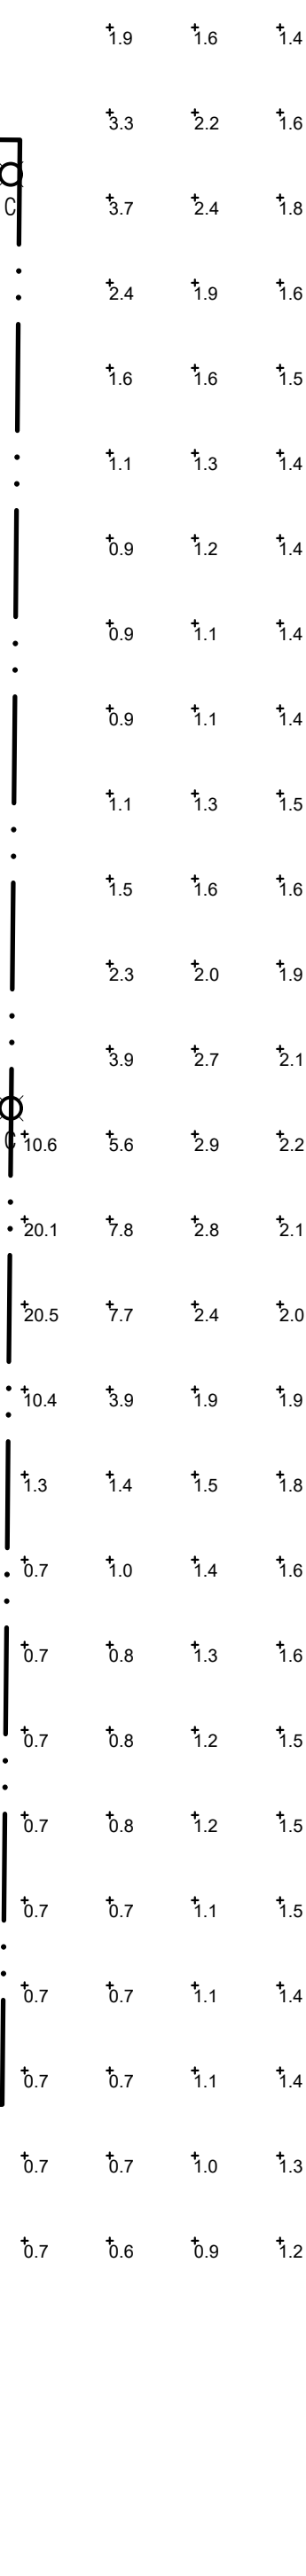

SCALE:
1/4" = 1'-0"

SYMBOL	TAG	EXTERIOR	DESCRIPTION
	A	EXTERIOR	FLEXA IP65 PROJECTOR - FLEXA - ZM2-X-30-55
	B	EXTERIOR	EXTERIOR DOWNLIGHT - CSL-ED1-ANC-30-90-30-12-S
	C	EXTERIOR	WAC SLANT 11" OUTDOOR WALL SCONCE - WAC - WS-W14911-XX
	SL1	EXTERIOR	INVUE ARB ARBOR POST TOP. INVUE - ARB-B2-LED-D1-T5-7030
		EXTERIOR	CALI - ALS50T-15D-XX-3.0K-1.5W-10V-S/W-WET-UNV
		EXTERIOR	CALI - ALS50T-15D-XX-3.0K-1.5W-10V-S/W-WET-UNV

NOTE:
PHOTOMETRIC LIGHTING CALCULATIONS HAVE BEEN PRODUCED BY SCI LIGHTING SOLUTIONS USING AGI SOFTWARE.

04



ARCHITECT
MAKE Architecture
2664 Lacy Street
Los Angeles, CA 90031
T: 323.669.0278
F: 323.669.0282

PROMARK INVESTMENTS
223 E. Thousand Oaks Blvd., Suite 412
Thousand Oaks, CA 91360
T: 806.29.3270

LANDSCAPE

[place] - [pakshong landscape and
architectural collaborative]
3617 Exposition Blvd.
Los Angeles, CA 90016
Main Contact: David Fletcher
T: 310.450.3100
F: 323.737.3290

2	10.29.21	PLANNING SUBMISSION - REVISION
1	08.27.21	PLANNING SUBMISSION

bar Date Description

UE RECORD:

This Document is the property of MAKE Architecture and is to be used only in connection with the project named herein. Reproduction in whole or in part shall be allowed only with the express written or verbal permission of MAKE Architecture. Written dimensions shall have precedence over all dimensions. The contractor shall verify and be responsible for all dimensions and conditions on the jobsite. Report any discrepancies to the ARCHITECT. This drawing Copyright © 2021

AWING TITLE:


LOT 3

BRD FLOOR

LIGHTING LAYOUT

DATE:	DRAWING NUMBER:
0/29/2021	

GP

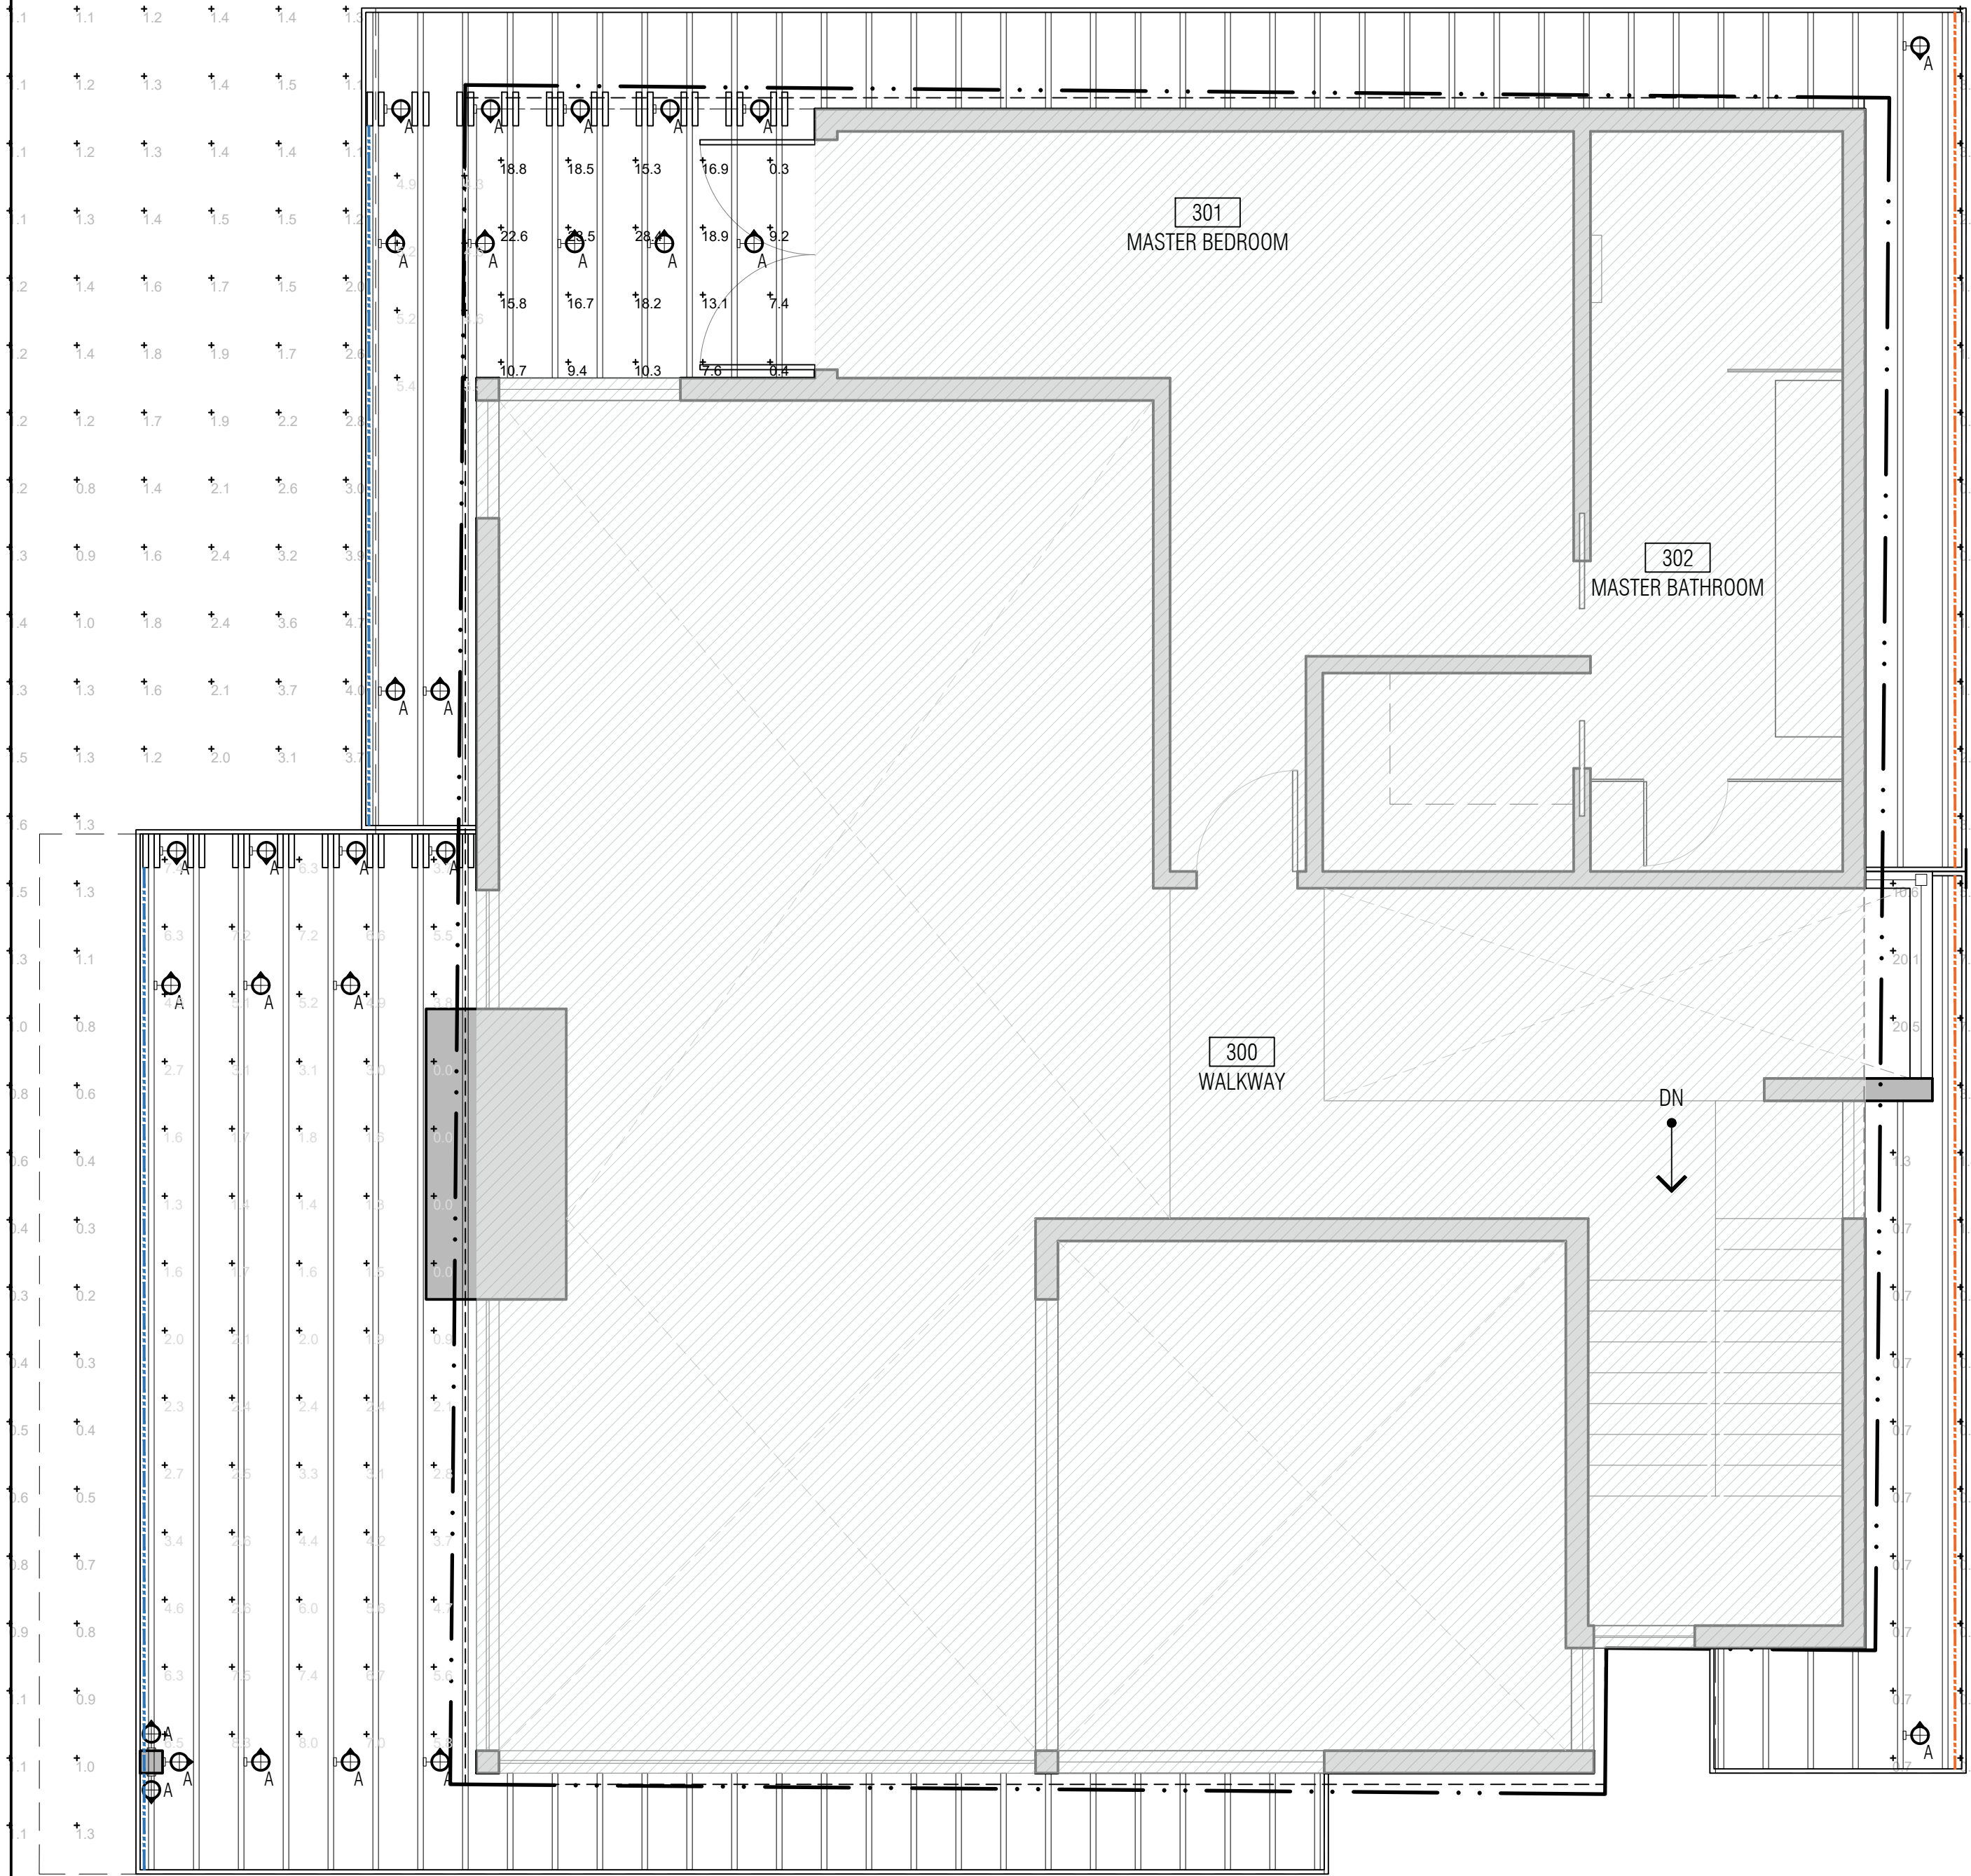

3RD FLOOR EXTERIOR LIGHTING AND PHOTOMETRICS SCALE: 1/4" = 1'-0" 03

LIGHTING LEGEND

SYMBOL	TAG	EXTERIOR	DESCRIPTION
	A	EXTERIOR	FLEXA IP65 PROJECTOR - FLEXA - ZM2-X-30-55
	B	EXTERIOR	EXTERIOR DOWNLIGHT - CSL - ED1-ANC-30-90-30-12-S
	C	EXTERIOR	WAC SLANT 11" OUTDOOR WALL SCONCE - WAC - WS-W14911-XX
	SL1	EXTERIOR	INVUE ARB ARBOR POST TOP. INVUE - ARB-B2-LED-D1-15-7030
		EXTERIOR	CALI - ALLSOT-150-XX-3.0K-1.5W-10V-50-WET-UNV
		EXTERIOR	CALI - ALLSOT-150-XX-3.0K-1.5W-10V-50-WET-UNV

NOTE: PHOTOMETRIC LIGHTING CALCULATIONS HAVE BEEN PRODUCED BY SCI LIGHTING SOLUTIONS USING AGI SOFTWARE.

LIGHTING SCHEDULE	SCALE NTS	04
-------------------	--------------	----



Mammoth Villas 3 at Obsidian
Mammoth Lakes, CA 93546

MAKE Architecture
2664 Lacy Street
Los Angeles, CA 90034
T: 323.669.0278
F: 323.669.0282

PROMARK INVESTMENTS
223 E. Thousand Oaks Blvd., Suite 412
Thousand Oaks, CA 91360
T: 806.29.3270

[place] - [pakshong landscape and
architectural collaborative]
3617 Exposition Blvd.
Los Angeles, CA 90016
Main Contact: David Fletcher
T: 310.450.3100
F: 323.737.3290

2	10.29.21	PLANNING SUBMISSION - REVISION
1	08.27.21	PLANNING SUBMISSION

This Document is the property of MAKE Architecture and is to be used only in connection with the project named herein. Reproduction in whole or in part shall be *allowed* only with the express written or verbal permission of MAKE Architecture. Written dimensions shall have precedence over scaled dimensions. The contractor shall verify and be responsible for all dimensions and conditions on the jobsite and report any discrepancies to the ARCHITECT. This drawing is Copyright © 2021

MATERIAL BOARD

INT:
GP

A-700

##

TYPES	NAME	DESCRIPTION
EXTERIOR FINISHES	CS1	P 070 BY CEMBRIT PATINA ORIGINAL 8X592X1192 MM BOARD
	MTL1	1" STANDING SEAM BY ATAS INTERNATIONAL INC. COLOR CHARCOAL GREY (62)
	MTL2	HOT DIPPED GALVANIZED STEEL POST, PAINT WITH HIGH PERFORMANCE PAIRING TO MATCH {MTL1}
	MTL3	BONDERIZED METAL GUTTER AND DOWNSPOUT, PAINT WITH HIGH PERFORMANCE PAIRING TO MATCH {MTL1}
	WD1	EXTERIOR ATLANTIC WHITE CEDAR WOOD SIDING BY DELTA MILLWORKS OR EQ. INSTALLED VERTICALLY PER MANUFACTURER'S RECOMMENDATIONS AND DETAILS. FINISH CEDAR UNFINISHED



SCALE: NTS

04