08.22.2017 // Town of Mammoth Lakes

New Community Multi-Use Facility

HMC Architects

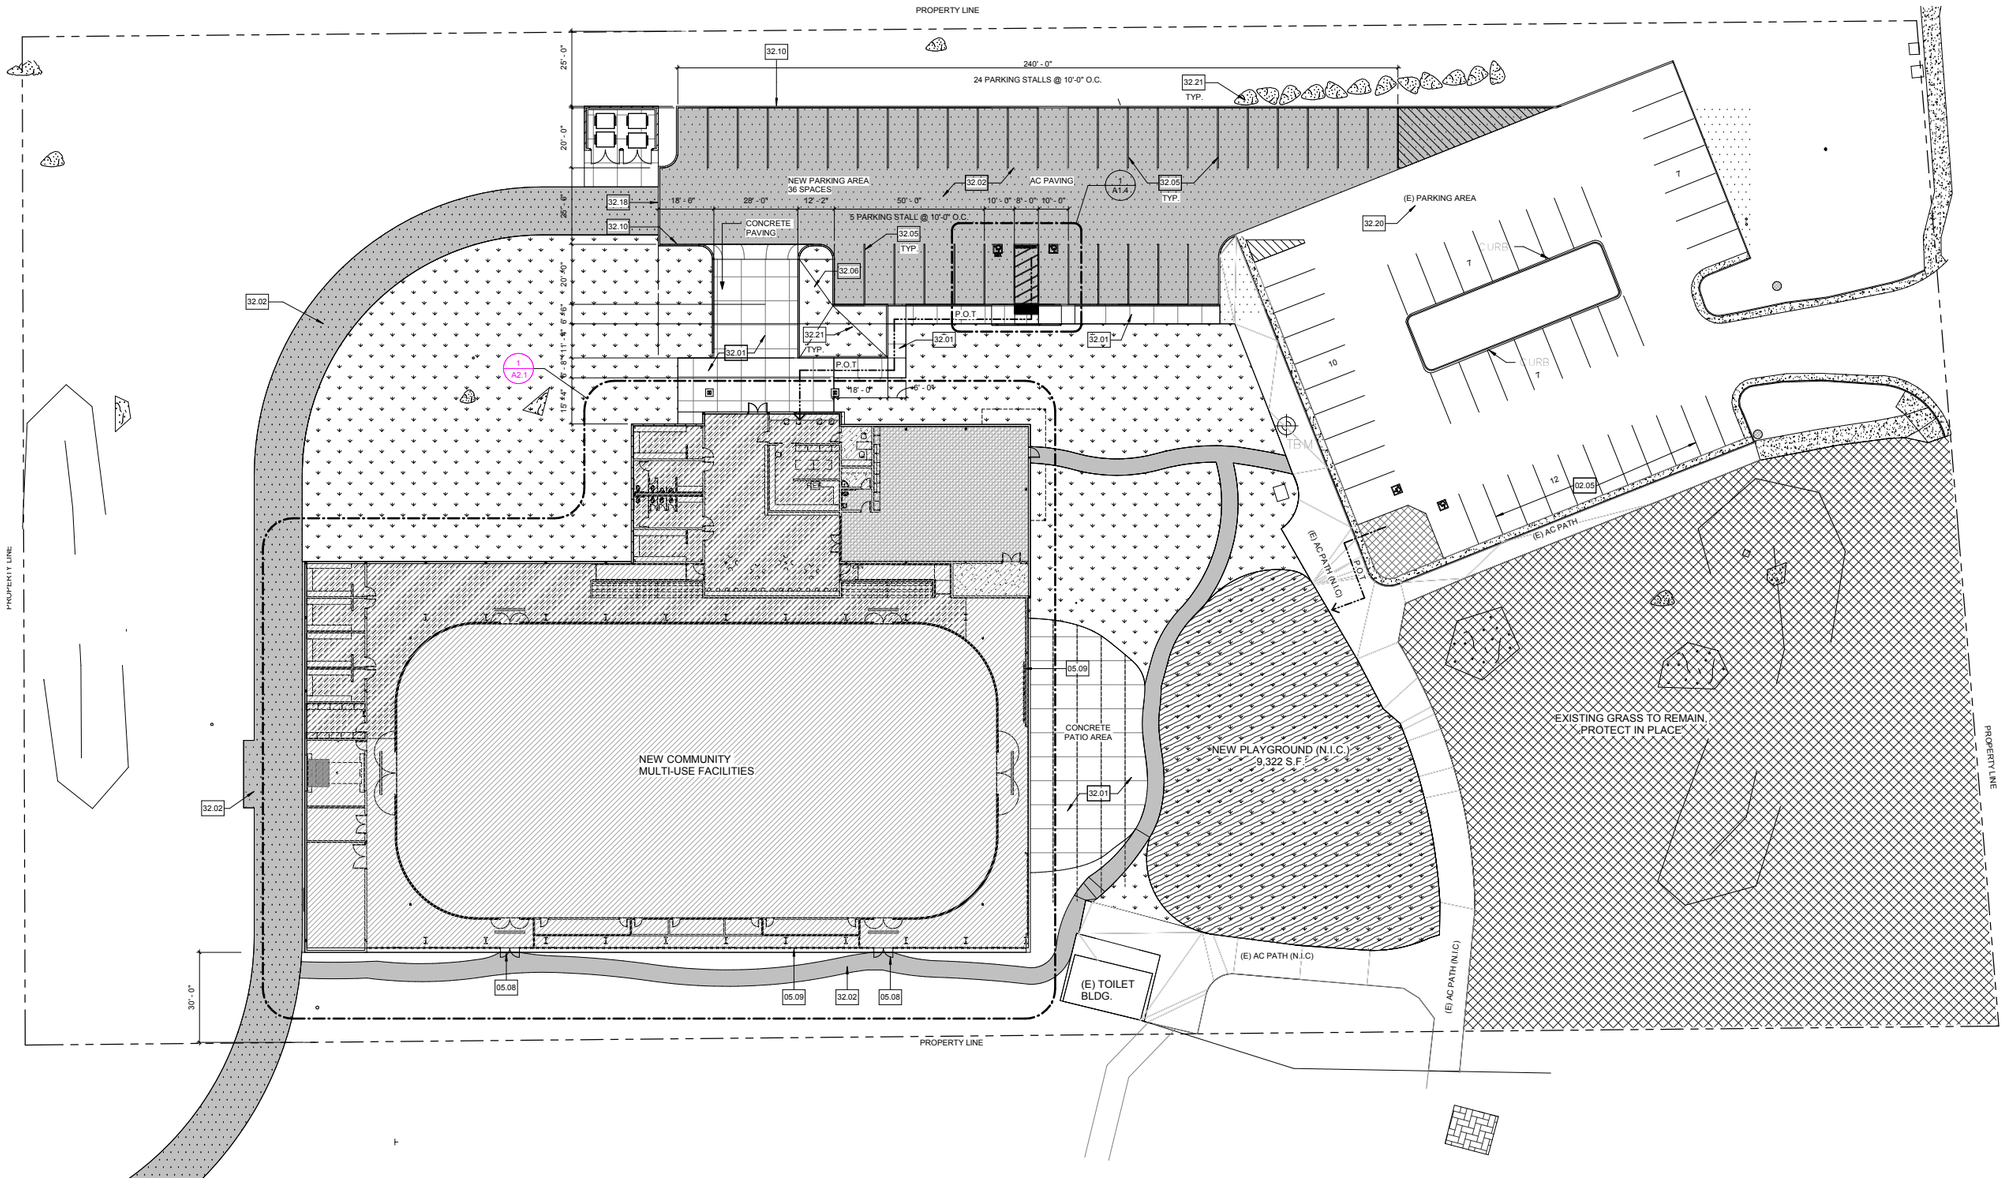

KEYNOTES

02.05	EXISTING PARKING STALLS TO REMAIN
05.08	WOVEN WIRE MAN DOOR W/ PANIC HARDWARE
05.09	WOVEN WIRE FENCE, 8'-0" H, INSTALLED AT EXTERIOR FACE OF COLUMNS, TYP.
32.01	CONCRETE PAVING; REFER TO CIVIL
32.02	ASPHALTIC CONCRETE PAVING; REFER TO CIVIL
32.05	4" WIDE PARKING STRIPE/S; REFER TO SPEC. SECTION 32 17 23
32.06	(E) LANDSCAPE TO REMAIN
32.10	CONCRETE CURB; REFER TO CIVIL
32.18	REDWOOD HEADER
32.20	SLURRY COAT AND STRIPE EXISTING PARKING AREA
32.21	(E) BOULDER TO REMAIN, PROTECT IN PLACE

LEGEND

- PROPERTY LINE
- P.O.T. — ACCESSIBLE PATH OF TRAVEL AS INDICATED ON PLAN IS A BARRIER FREE ACCESS ROUTE WITHOUT ANY ABRUPT LEVEL CHANGES EXCEEDING 1/2" IF BEVELED AT 1:2 MAX SLOPE, OR VERTICAL LEVEL CHANGES NOT EXCEEDING MAX. AND AT LEAST 48" IN WIDTH. SURFACE IS STABLE, FIRM, AND SLIP RESISTANT. CROSS SLOPE DOES NOT EXCEED 2% AND SLOPE IN THE DIRECT OF TRAVEL IS LESS THAN 5%, UNLESS OTHERWISE INDICATED. ACCESSIBLE I OF TRAVEL SHALL BE MAINTAINED FREE OF OVERHANGING OBSTRUCTIONS 80" MINIMUM, AND PROTRUDING OBJECTS GREATER THAN 4" PROJECTION FR WALL AND ABOVE 27" AND LESS THAN 80". ARCHITECT SHALL VERIFY THAT TH ARE NO BARRIERS IN THE PATH OF TRAVEL.
- ASPHALT PAVING
- NEW BUILDING
- CONCRETE
- (E) LANDSCAPE TO REMAIN
- (N) PLAYGROUND (N.I.C.)
- (E) GRASS TO REMAIN, PROTECT IN PLACE

Site Plan

New Community Multi-Use Facility
Town of Mammoth Lakes
Schematic Design Package

HMC Architects

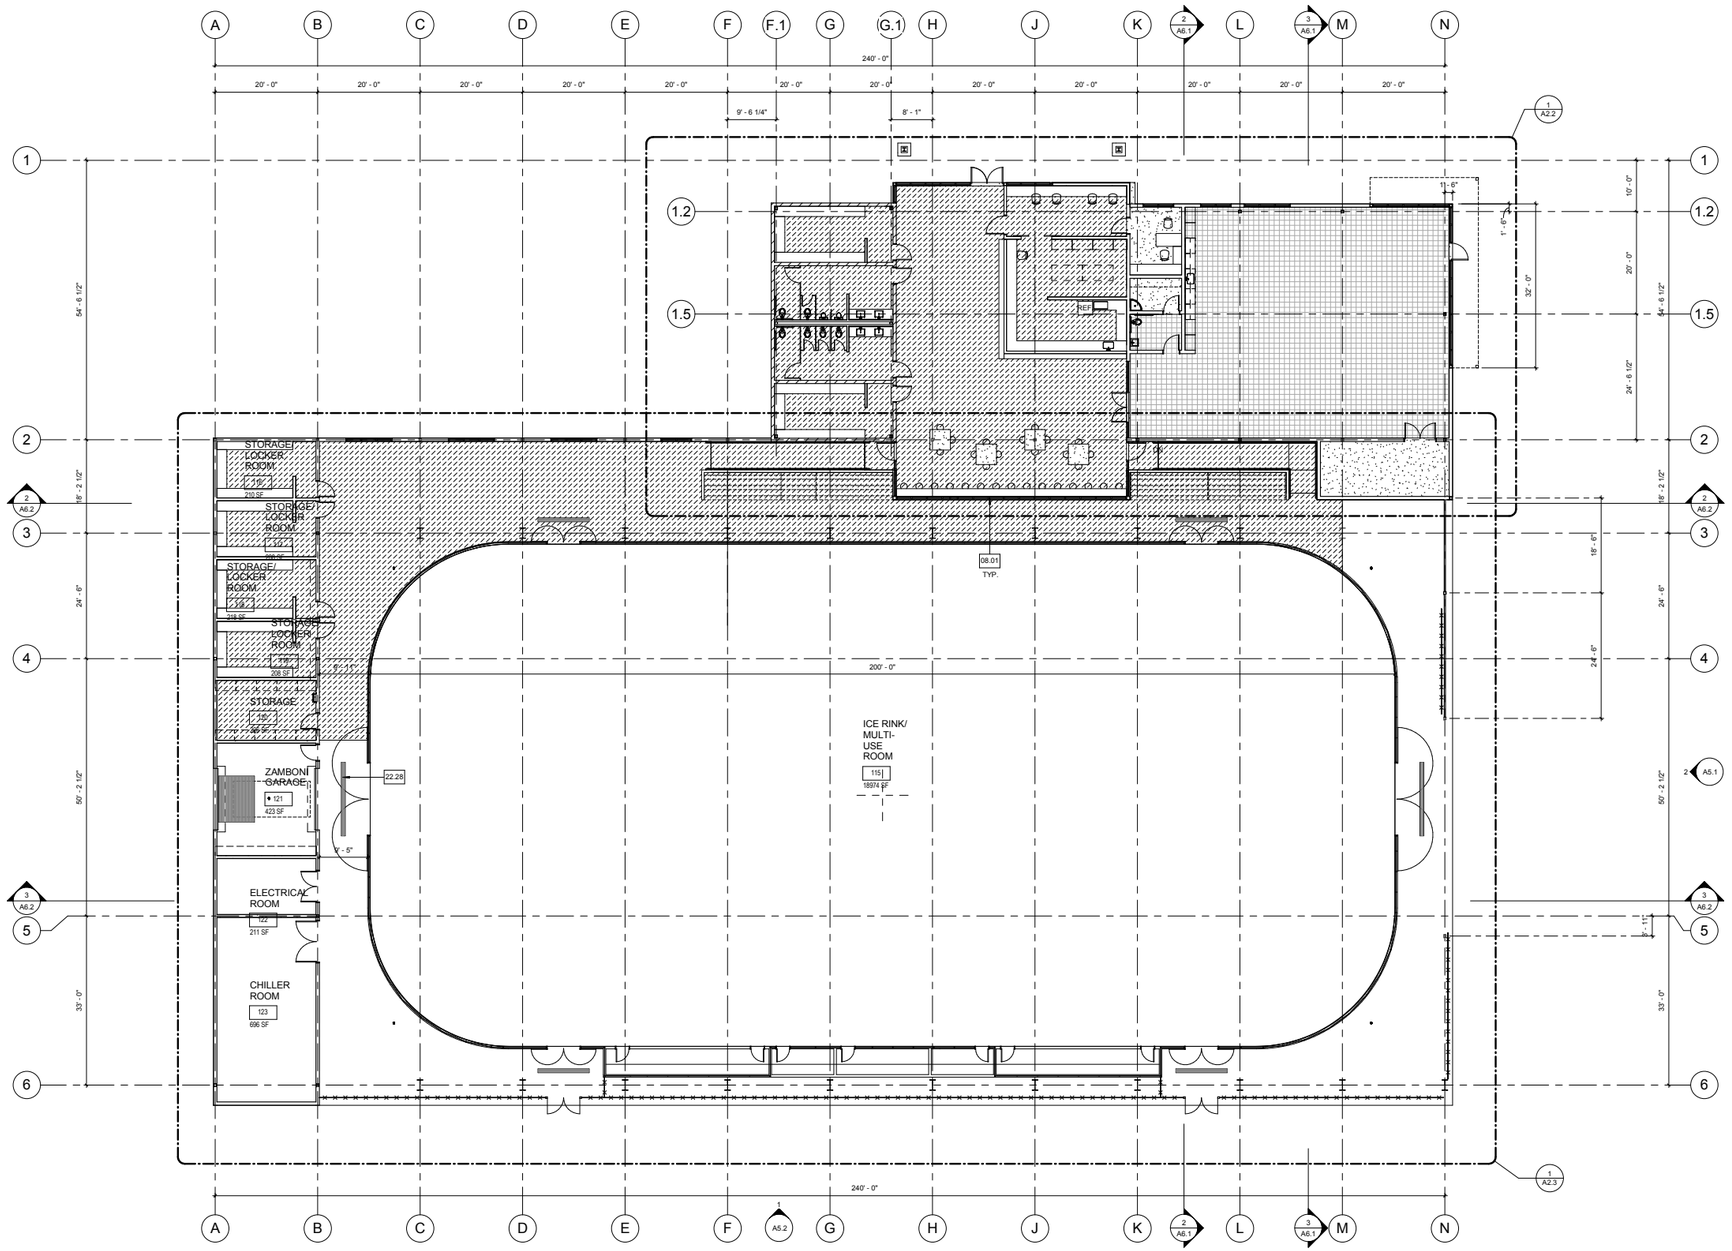

LEGEND

- ALL FLOORS TO BE SEALED CONCRETE, TYP. U.O.N.
- ALTRO VINYL FLOORING
- CUT-RESISTANT AND SLIP-RESISTANT RUBBER SPORTS FLOORING

Floor Plan - Key Plan

New Community Multi-Use Facility
Town of Mammoth Lakes
Schematic Design Package

HMC Architects

KEYNOTES

03.08	CONCRETE PEDESTAL
04.01	REINFORCED UNIT MASONRY SYSTEM (CMU), PAINTED; REFER TO STRUCTURAL
05.01	EXPOSED STRUCTURAL STEEL COLUMN(S), PAINTED; REFER TO STRUCTURAL DWGS
05.02	EXPOSED STEEL TRELLIS COLUMN, PAINTED; REFER TO STRUCTURAL
05.16	EXPOSED AND PAINTED STEEL CANOPY W/ MTL DECK, PLYWOOD AND SINGLE PLY ROOFING.
06.01	FUTURE CASEWORK (N.I.C.)
06.28	CEDAR WOOD SIDING
06.29	CEDAR WOOD SIDING O/ FURRED WALL
06.30	CONTINOUS WOOD BENCH W/ STEEL SUPPORTS AT ALL LOCKER ROOMS.
08.01	ALUMINUM STOREFRONT SYSTEM
08.06	ALUMINUM STOREFRONT VIEWING SYSTEM TO BE SLIDING AND STACKING, 42" A.F.F. 6'-0" H
08.07	CEDAR BARN DOOR, 6'-0" WIDE
12.01	BUILT-IN COUNTERTOP W/ UNDER COUNTER CASEWORK
12.10	18" DEEP, 42" HIGH CONTINUOUS COUNTERTOP
12.11	PORTABLE BLEACHERS, OFOI
12.12	SKATE RACKS, OFOI
22.02	FLOOR DRAIN, TYP.
22.27	FUTURE SINK, PLUMBING STUB-OUT
22.28	TRENCH DRAIN, TYP.

LEGEND

ALL FLOORS TO BE SEALED CONCRETE. TYP. U.O.N.

ALTRO VINYL FLOORING

CUT-RESISTANT AND SLIP-RESISTANT RUBBER SPORTS FLOORING

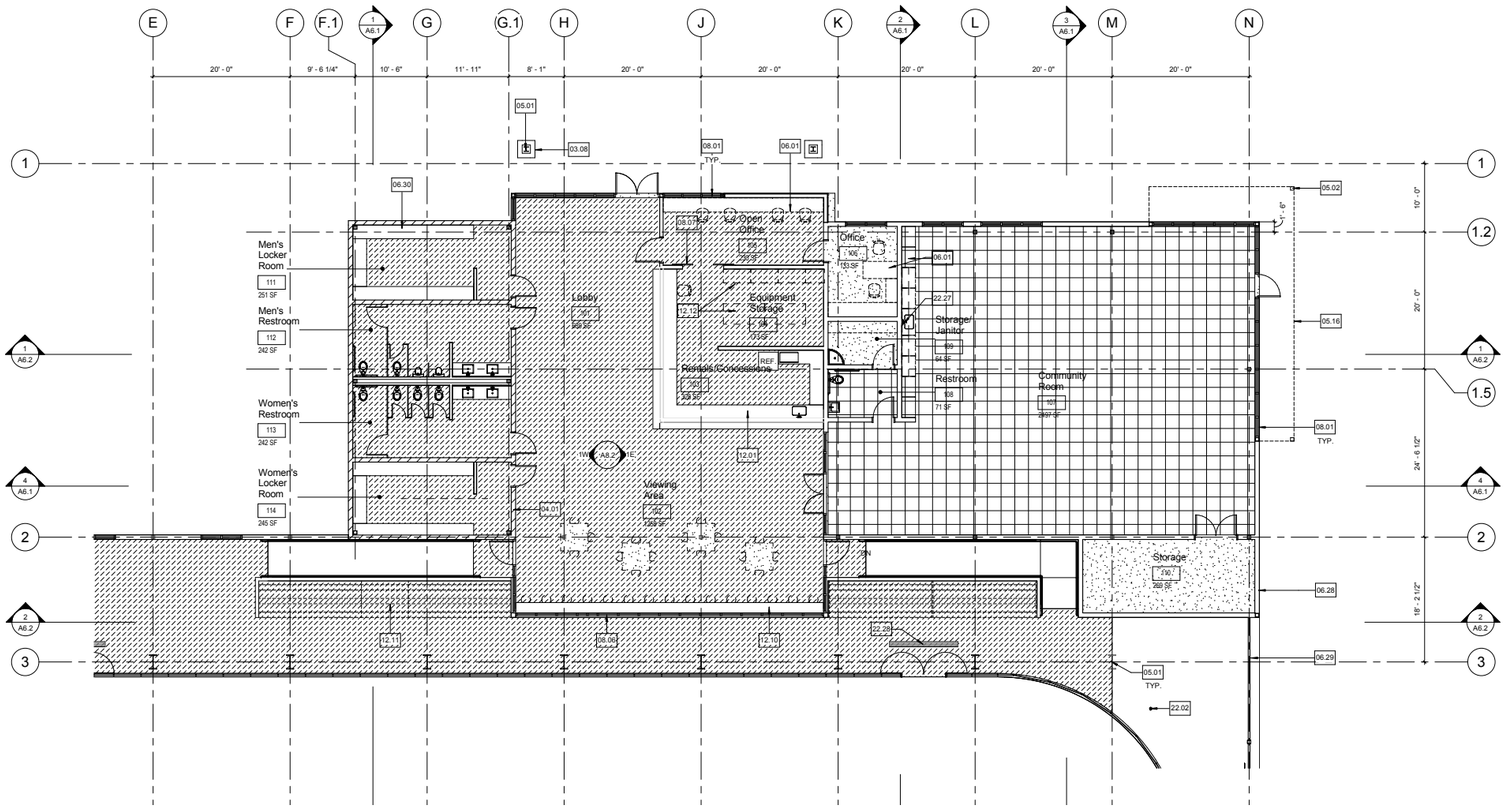

Enlarged Floor Plan

New Community Multi-Use Facility
Town of Mammoth Lakes
Schematic Design Package

HMC Architects

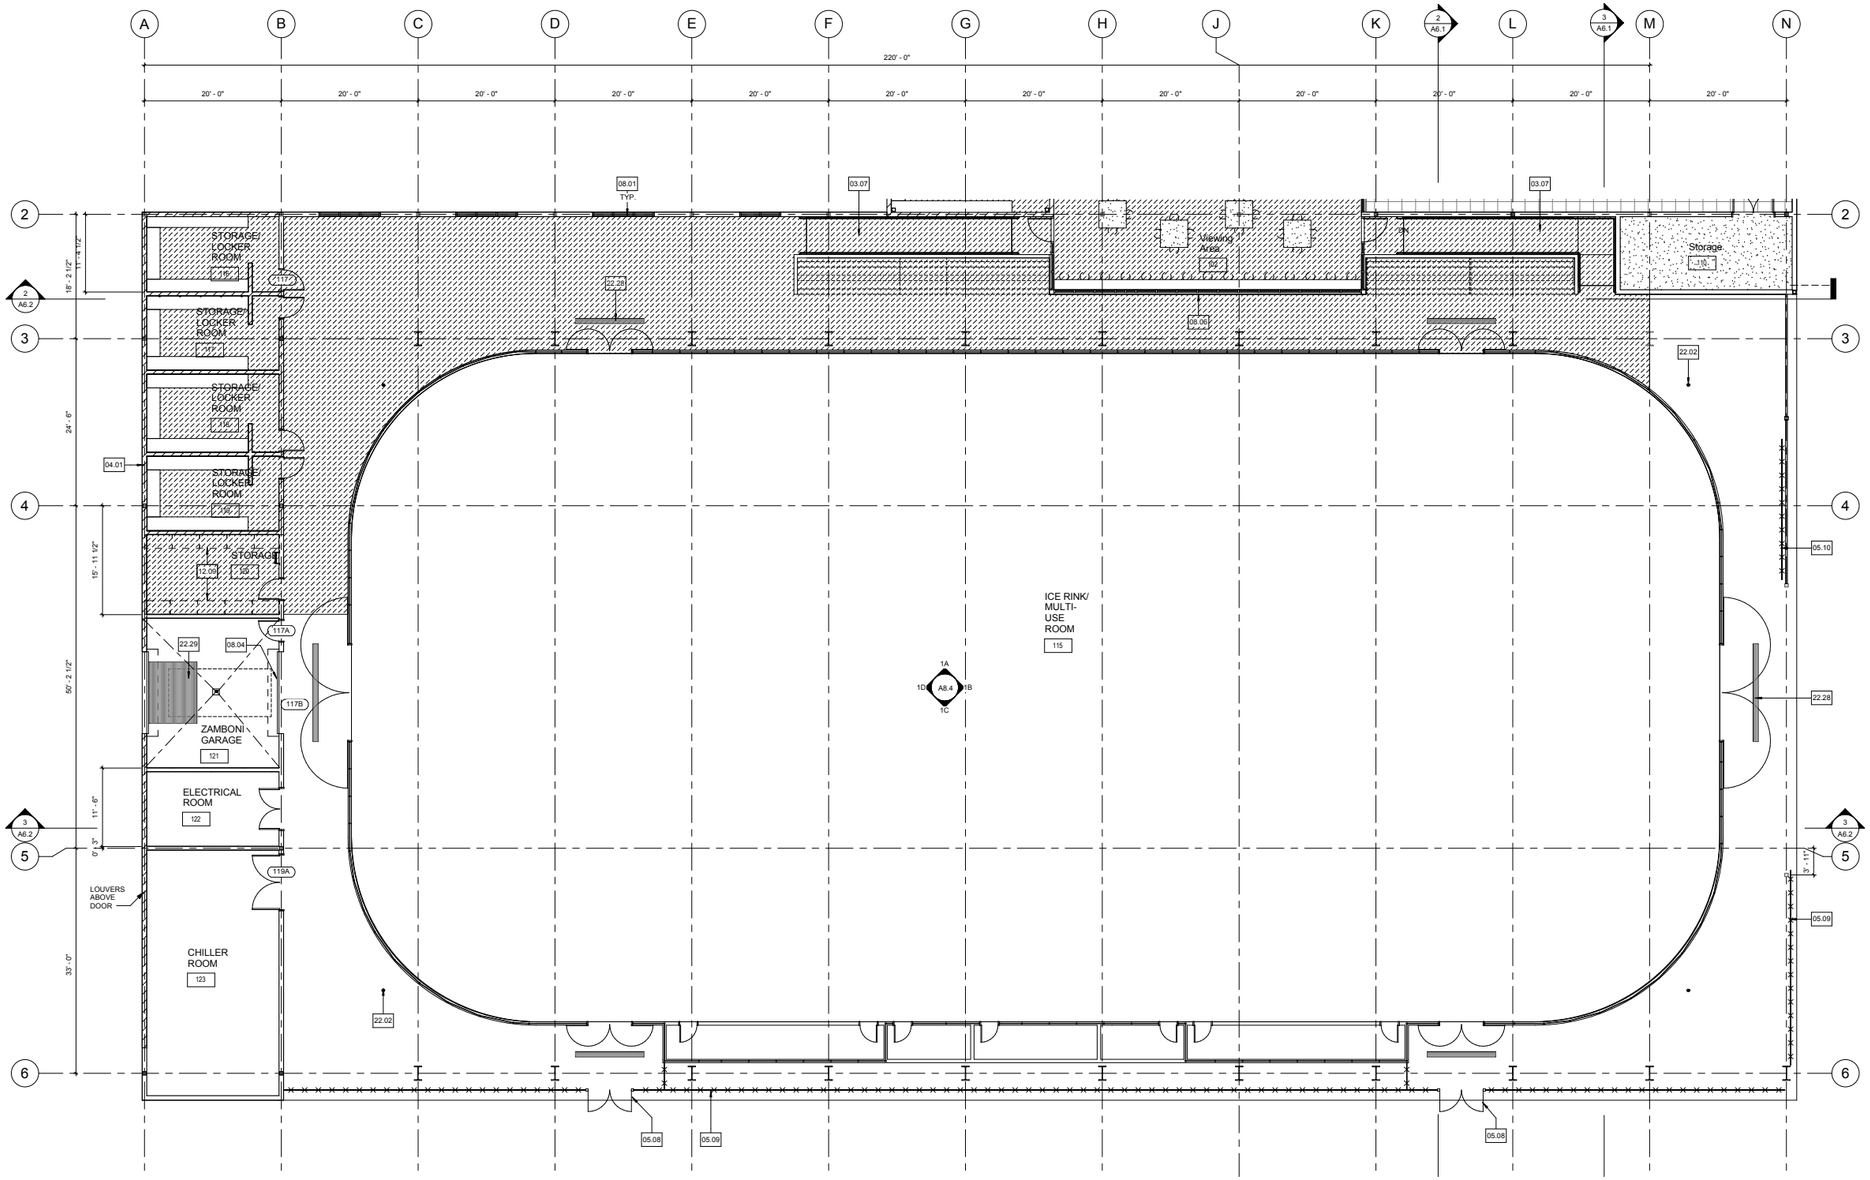

KEYNOTES

03.07	CONCRETE RAMP
04.01	REINFORCED UNIT MASONRY SYSTEM (CMU), PAINTED; REFER TO STRUCTURAL
05.08	WOVEN WIRE MAN DOOR W/ PANIC HARDWARE
05.09	WOVEN WIRE FENCE, 8'-0" H, INSTALLED AT EXTERIOR FACE OF COLUMNS, TYP.
05.10	WOVEN WIRE ROLLING GATE
08.01	ALUMINUM STOREFRONT SYSTEM
08.04	ROLL UP DOOR
08.06	ALUMINUM STOREFRONT VIEWING SYSTEM TO BE SLIDING AND STACKING, 42" A.F.F. 6'-0" H
12.09	STORAGE RACK (N.I.C.)
22.02	FLOOR DRAIN, TYP.
22.28	TRENCH DRAIN, TYP.
22.29	RECESSED CONCRETE DRAINAGE BASIN, 2'-0" DEEP, HEATED WITH RADIANT PIPING. CONNECTED TO SEWER

Enlarged Floor Plan

New Community Multi-Use Facility
Town of Mammoth Lakes
Schematic Design Package

HMC Architects

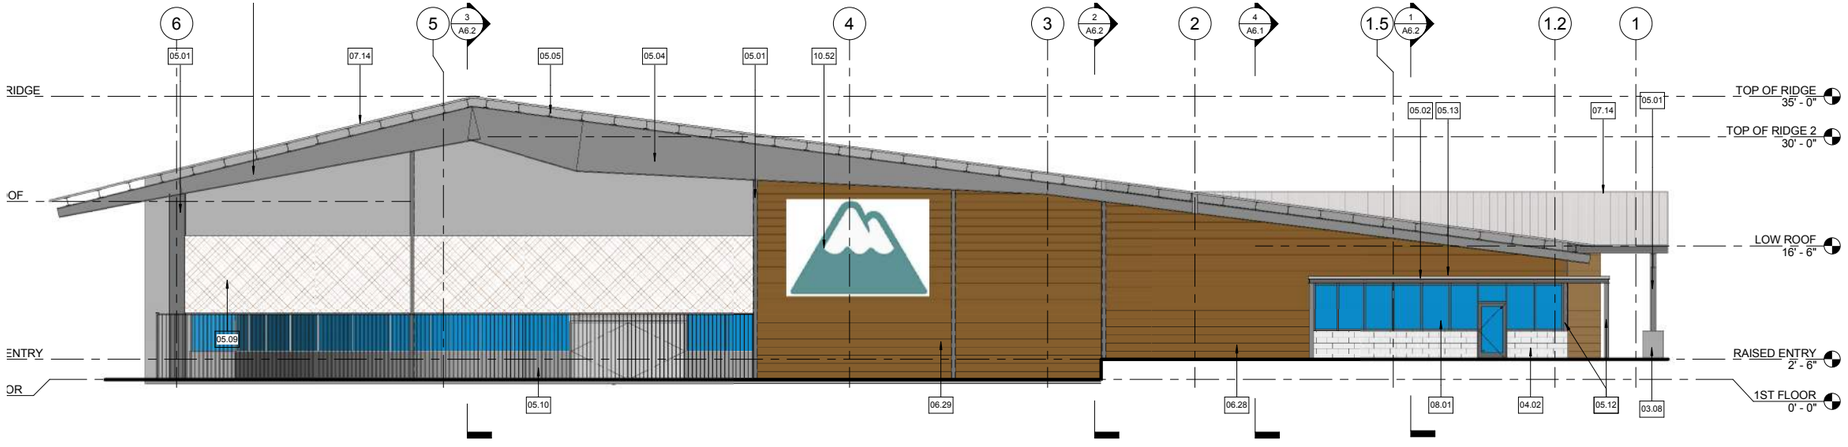

North Elevation

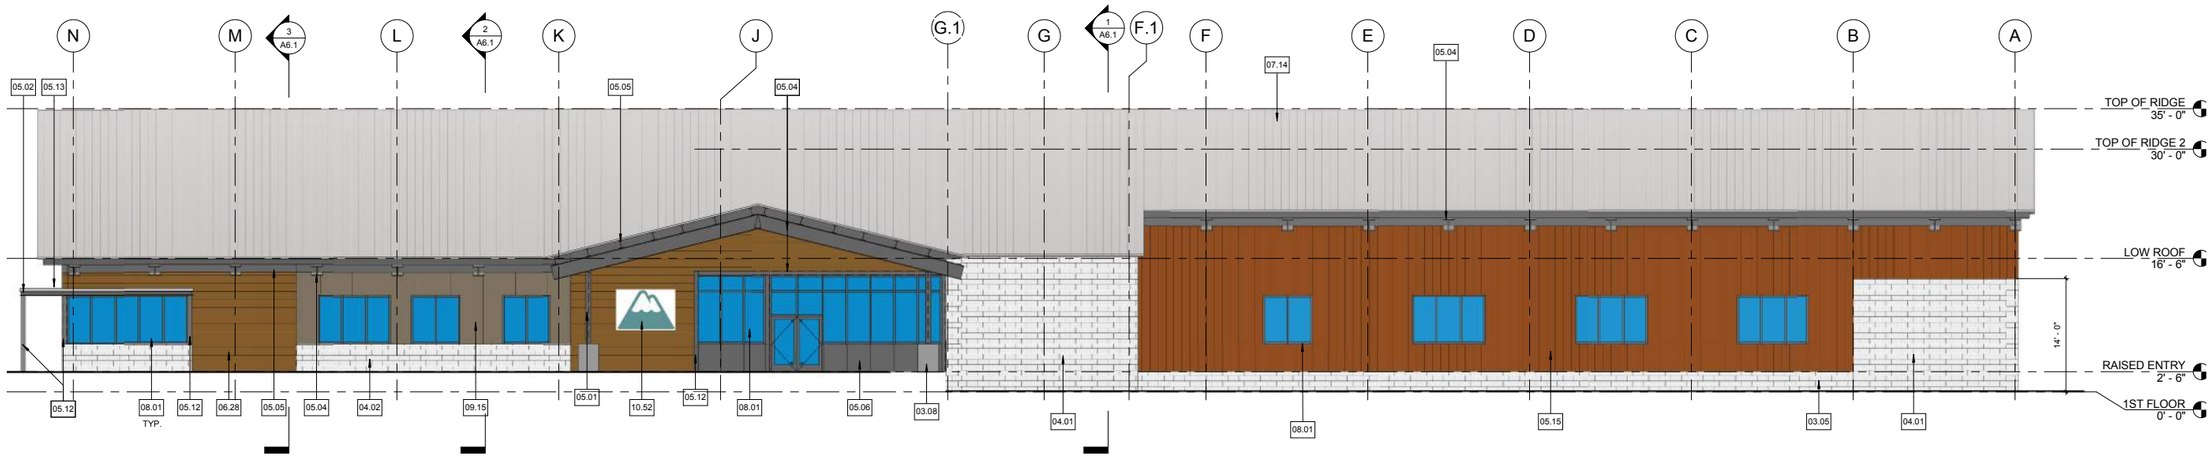

East Elevaion

KEYNOTES

03.05	CAST IN PLACE CONCRETE STEM WALL
03.08	CONCRETE PEDESTAL
04.01	REINFORCED UNIT MASONRY SYSTEM (CMU), PAINTED; REFER TO STRUCTURAL
04.02	PAINTED CMU; REFER TO 09 06 00
05.01	EXPOSED STRUCTURAL STEEL COLUMN(S), PAINTED; REFER TO STRUCTURAL DWGS
05.02	EXPOSED STEEL TRELLIS COLUMN, PAINTED; REFER TO STRUCTURAL
05.04	EXPOSED STEEL BEAMS; REFER TO STRUCTURAL DWGS
05.05	EXPOSED SECONDARY STRUCTURE; REFER TO STRUCTURAL DWGS
05.06	METAL SIDING
05.09	WOVEN WIRE FENCE, 8'-0" H, INSTALLED AT EXTERIOR FACE OF COLUMNS, TYP.
05.10	WOVEN WIRE ROLLING GATE
05.12	HSS 6X6 POST
05.13	3" METAL W/ PLYWOOD SHEATHING, DENSGLASS AND SINGLE PLY ROOFING
05.14	PERFORATED CORTEN METAL SCREEN SYSTEM
05.15	CORRUGATED CORTEN SIDING
06.28	CEDAR WOOD SIDING
06.29	CEDAR WOOD SIDING O/ FURRED WALL
07.14	STANDING METAL SEAM ROOF
08.01	ALUMINUM STOREFRONT SYSTEM
09.15	FIBER CEMENT BOARD SIDING
10.52	MAMMOTH SIGN

LEGEND

CS/EIFS	EXTERIOR WALL FINISH, REFER TO SPEC. SECTION 09 06 00 FOR FINISHES & COLORS
	EXTERIOR WOOD SIDING; REFER TO SPEC. SECTION 09 06 00 FOR FINISHES & COLORS
	BUTLERIB II WALL SYSTEM; REFER TO SPEC. SECTION 09 06 00 FOR FINISHES & COLORS
	eSTYLEWALL II FLAT WALL SYSTEM; REFER TO SPEC. SECTION 09 06 00 FOR FINISHES & COLORS
	EXTERIOR STONE VENEER; REFER TO SPEC. SECTION 09 06 00 FOR FINISHES & COLORS
	EXTERIOR CORTEN METAL SIDING; REFER TO SPEC. SECTION 09 06 00 FOR FINISHES & COLORS

Elevations

New Community Multi-Use Facility
Town of Mammoth Lakes
Schematic Design Package

HMC Architects

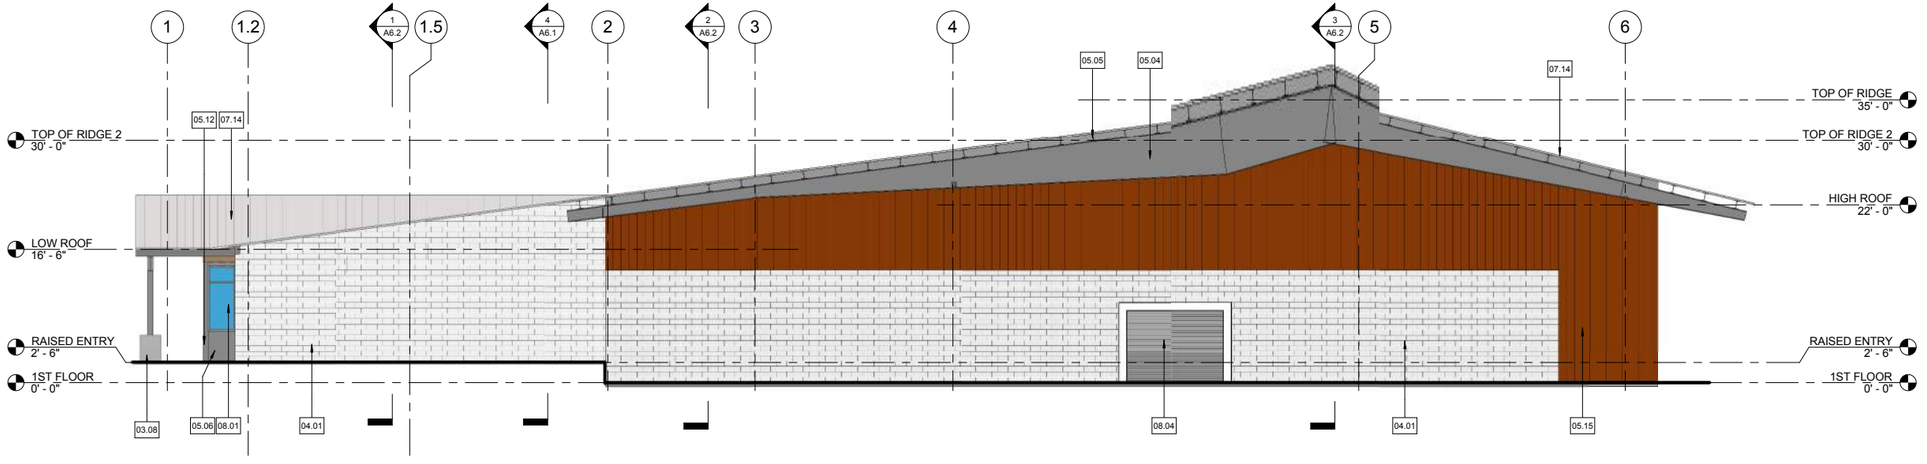

South Elevation

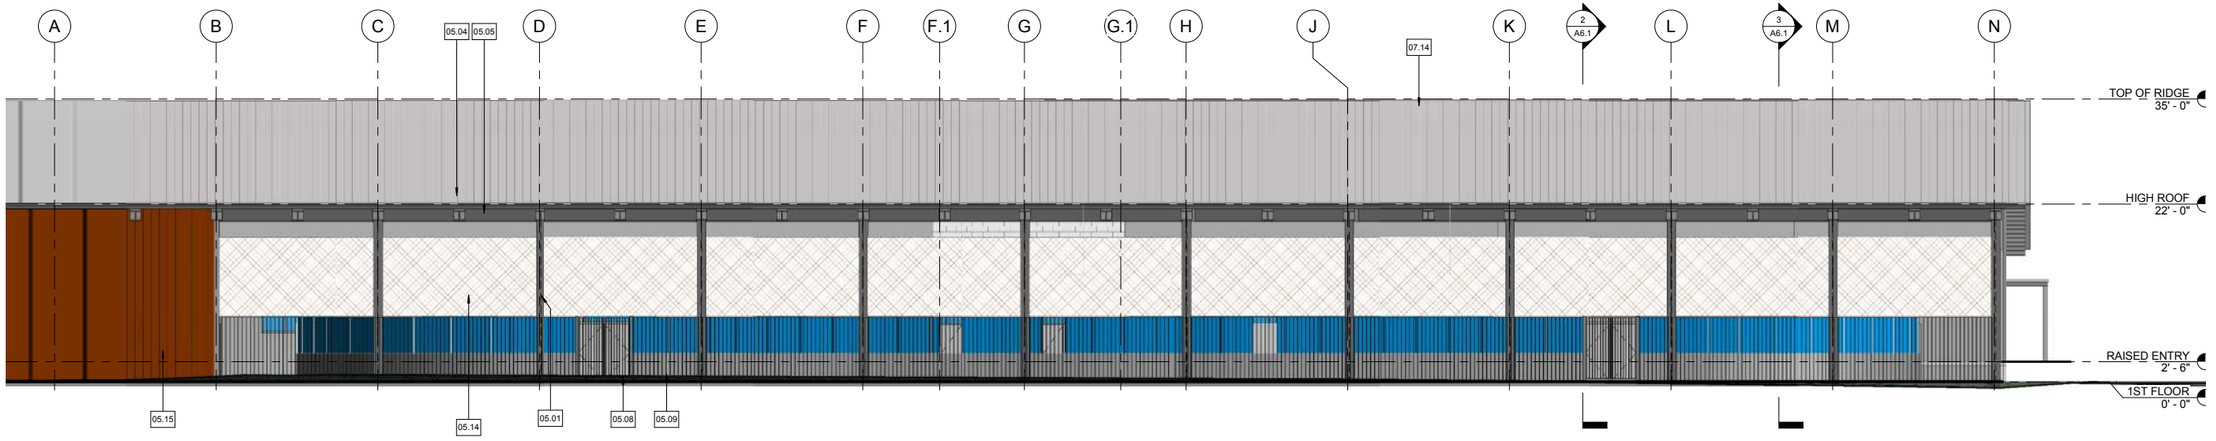

West Elevation

KEYNOTES

03.08	CONCRETE PEDESTAL
04.01	REINFORCED UNIT MASONRY SYSTEM (CMU), PAINTED; REFER TO STRUCTURAL
05.01	EXPOSED STRUCTURAL STEEL COLUMN(S), PAINTED; REFER TO STRUCTURAL DWGS
05.04	EXPOSED STEEL BEAMS; REFER TO STRUCTURAL DWGS
05.05	EXPOSED SECONDARY STRUCTURE; REFER TO STRUCTURAL DWGS
05.06	METAL SIDING
05.08	WOVEN WIRE MAN DOOR W/ PANIC HARDWARE
05.09	WOVEN WIRE FENCE, 8'-0" H, INSTALLED AT EXTERIOR FACE OF COLUMNS, TYP.
05.12	HSS 6X6 POST
05.14	PERFORATED CORTEN METAL SCREEN SYSTEM
05.15	CORRUGATED CORTEN SIDING
07.14	STANDING METAL SEAM ROOF
08.01	ALUMINUM STOREFRONT SYSTEM
08.04	ROLL UP DOOR

LEGEND

- EXTERIOR WALL FINISH, REFER TO SPEC. SECTION 09 06 00 FOR FINISHES & COLORS
- EXTERIOR WOOD SIDING; REFER TO SPEC. SECTION 09 06 00 FOR FINISHES & COLORS
- BUTLERIB II WALL SYSTEM; REFER TO SPEC. SECTION 09 06 00 FOR FINISHES & COLORS
- eSTYLEWALL II FLAT WALL SYSTEM; REFER TO SPEC. SECTION 09 06 00 FOR FINISHES & COLORS
- EXTERIOR STONE VENEER; REFER TO SPEC. SECTION 09 06 00 FOR FINISHES & COLORS
- EXTERIOR CORTEN METAL SIDING; REFER TO SPEC. SECTION 09 06 00 FOR FINISHES & COLORS

Elevations

New Community Multi-Use Facility
Town of Mammoth Lakes
Schematic Design Package

HMC Architects

View from Parking

New Community Multi-Use Facility
Town of Mammoth Lakes
Schematic Design Package

HMC Architects

View from Grass

New Community Multi-Use Facility
Town of Mammoth Lakes
Schematic Design Package

HMC Architects

View from Entry

New Community Multi-Use Facility
Town of Mammoth Lakes
Schematic Design Package

HMC Architects

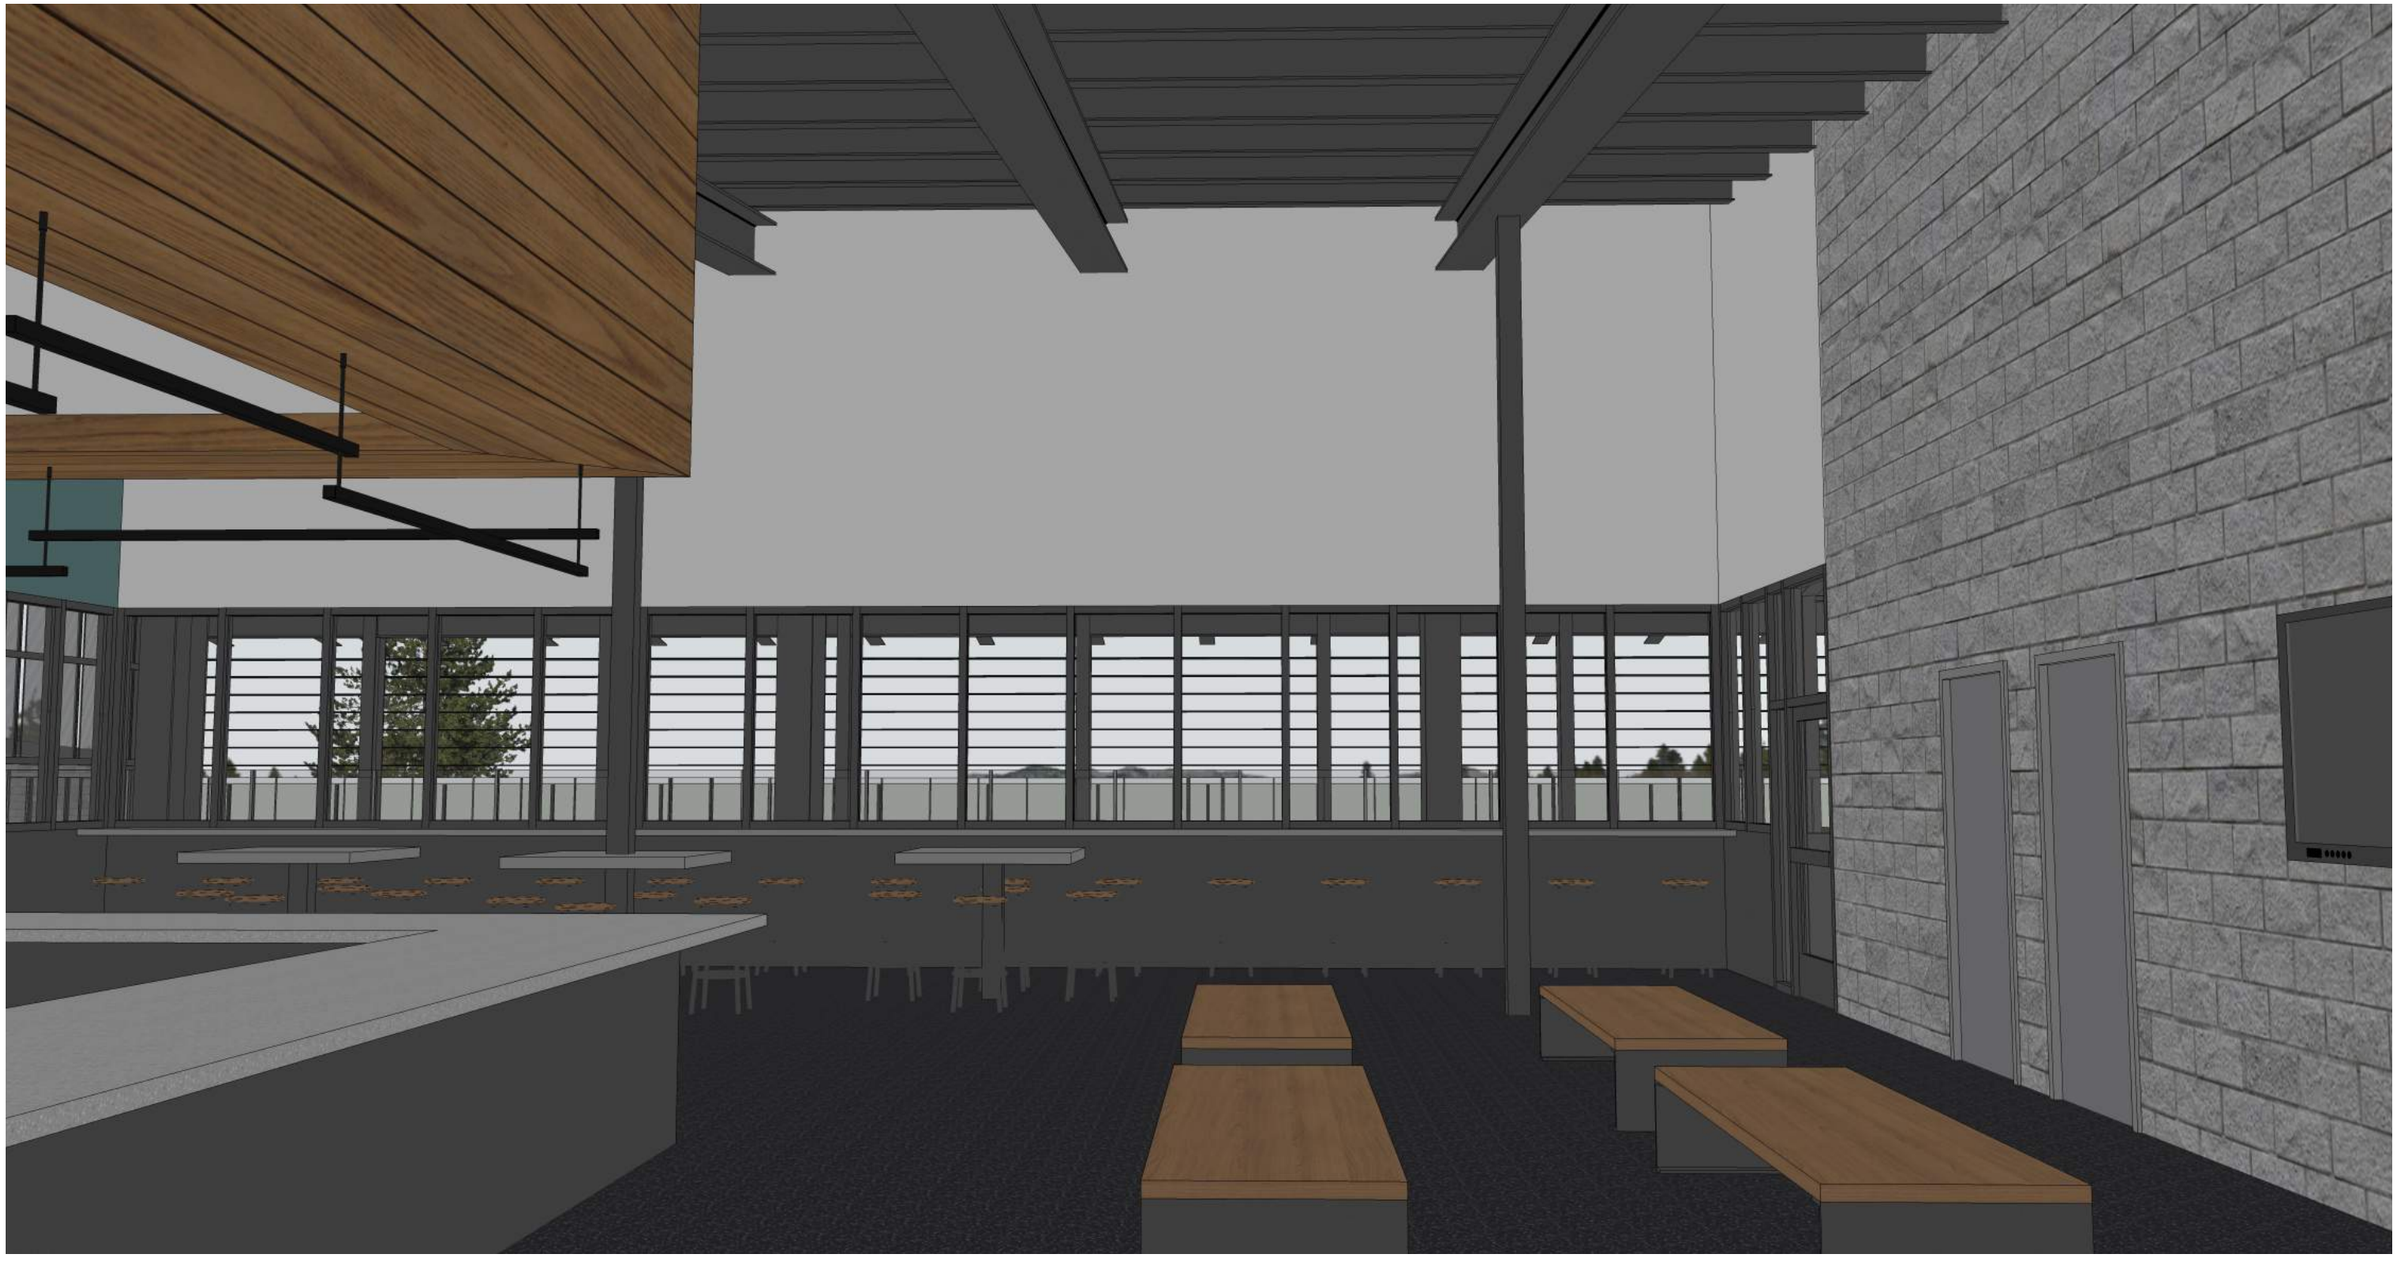

View from Lobby

New Community Multi-Use Facility
Town of Mammoth Lakes
Schematic Design Package

HMC Architects

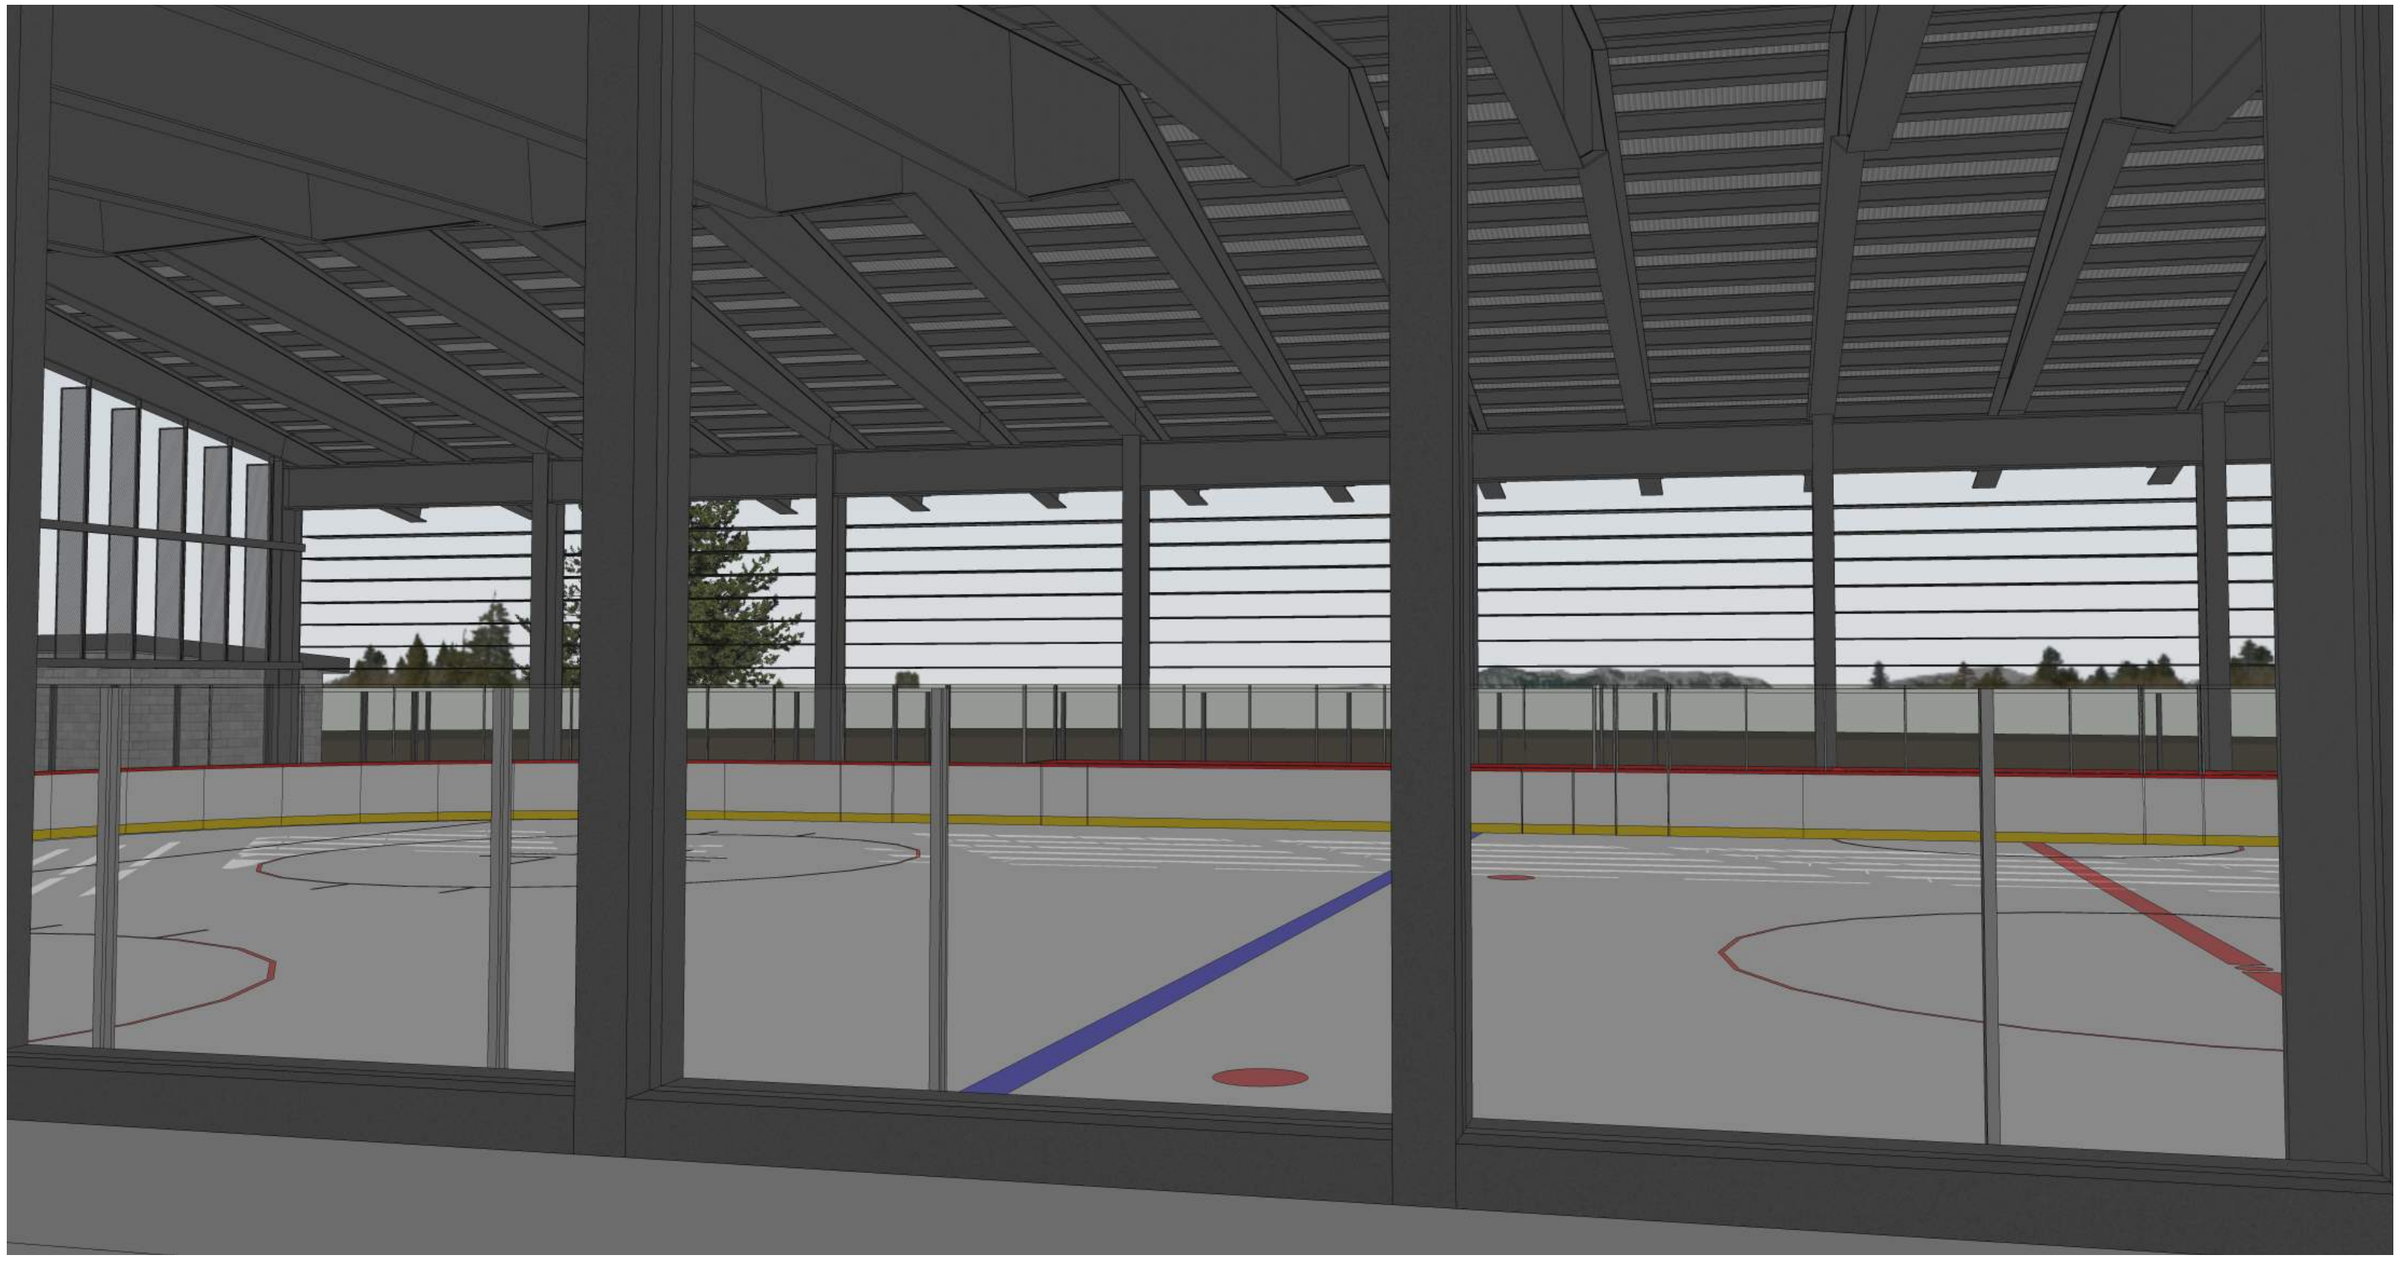

View from Viewing Area Bar

New Community Multi-Use Facility
Town of Mammoth Lakes
Schematic Design Package

HMC Architects

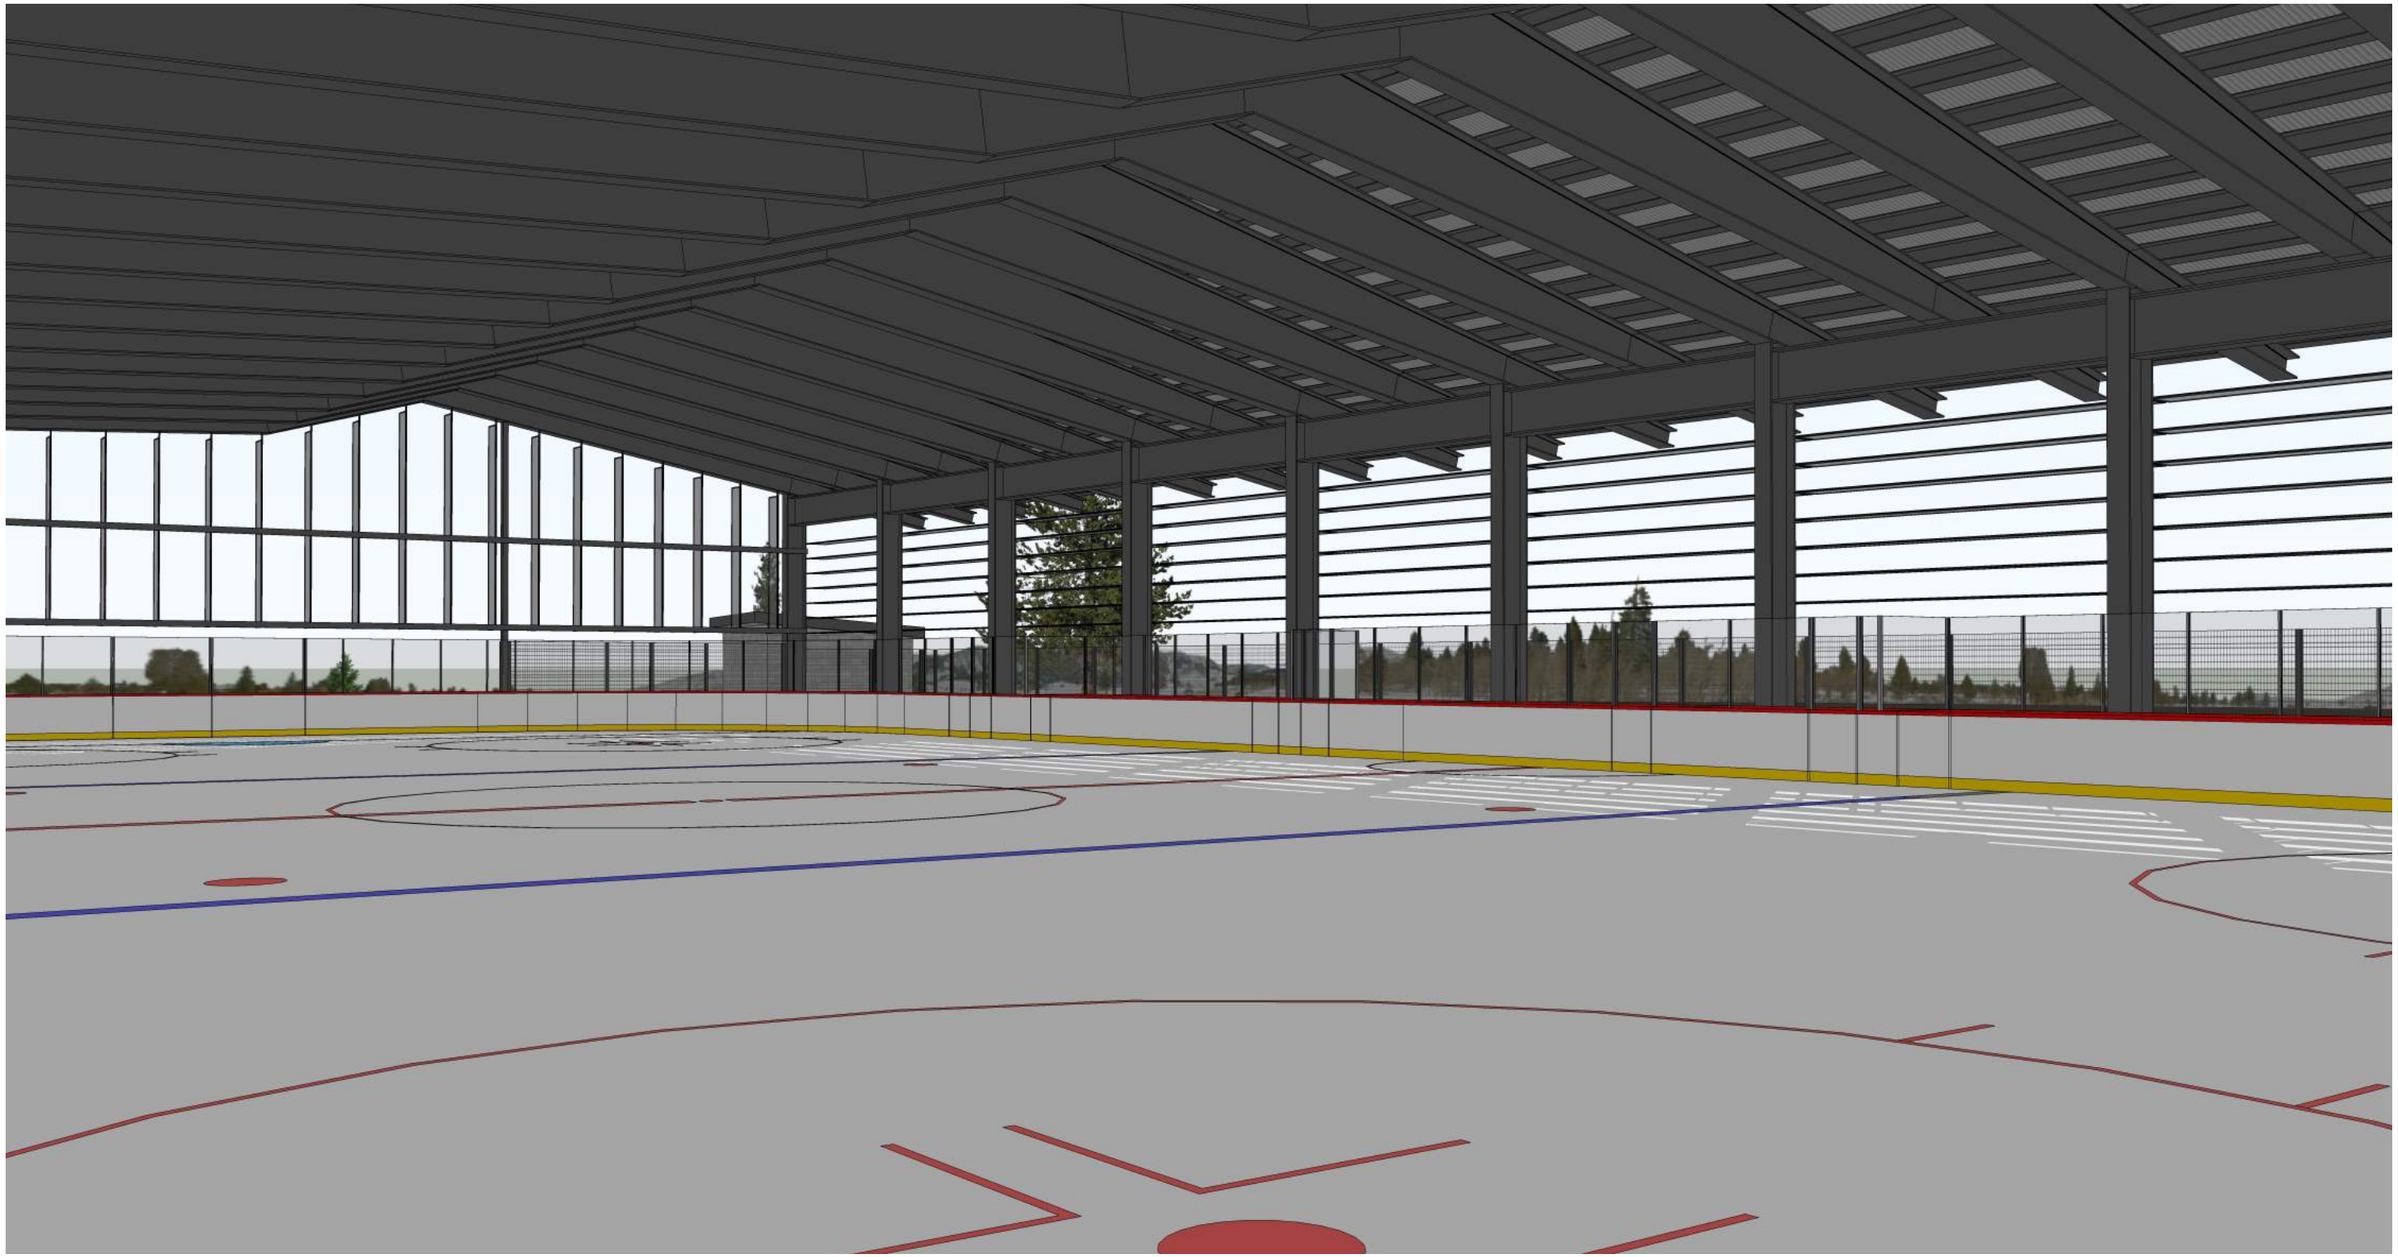

View from Ice Rink

New Community Multi-Use Facility
Town of Mammoth Lakes
Schematic Design Package

HMC Architects