EXHIBIT 3 – VESTING TENTATIVE PARCEL MAP 10–001
PROPOSED STORM IMPROVEMENTS

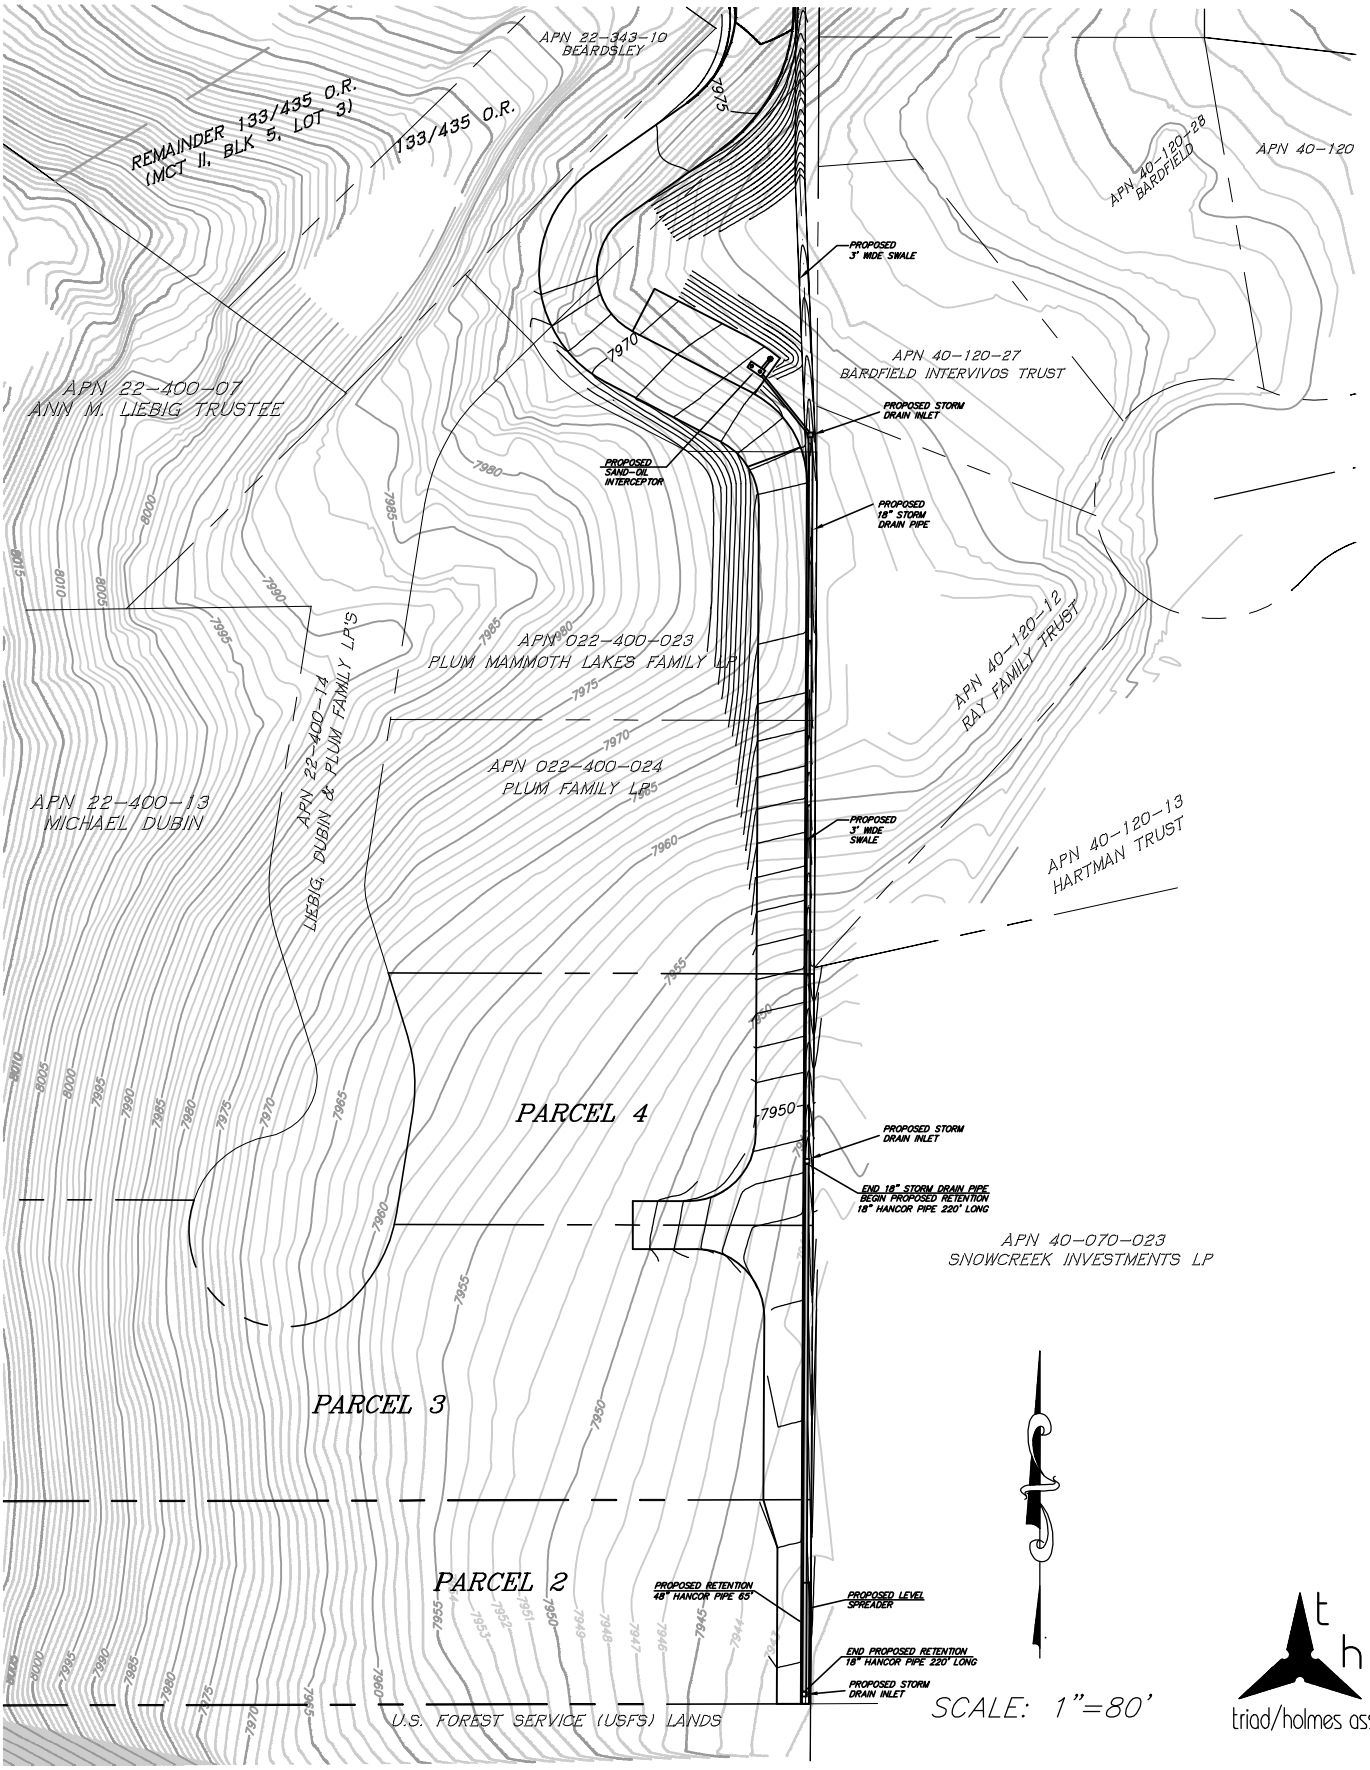

K:\01 Mammoth\332–013\ACAD\Tentative 2010\working drawings\TPM 10–001 r3 Drainage Exhibits.dwg Dec 30,2010 – 5:23pm, sfuller