OFFSITE–IMPROVEMENTS– TAMARACK TURNOUTS
VESTING TENTATIVE PARCEL MAP AND USE PERMIT 10–001

BEING A SUBDIVISION OF LLA PARCEL 3 OF LOT LINE ADJUSMENT 08–001
IN THE TOWN OF MAMMOTH LAKES, COUNTY OF MONO, STATE OF CALIFORNIA

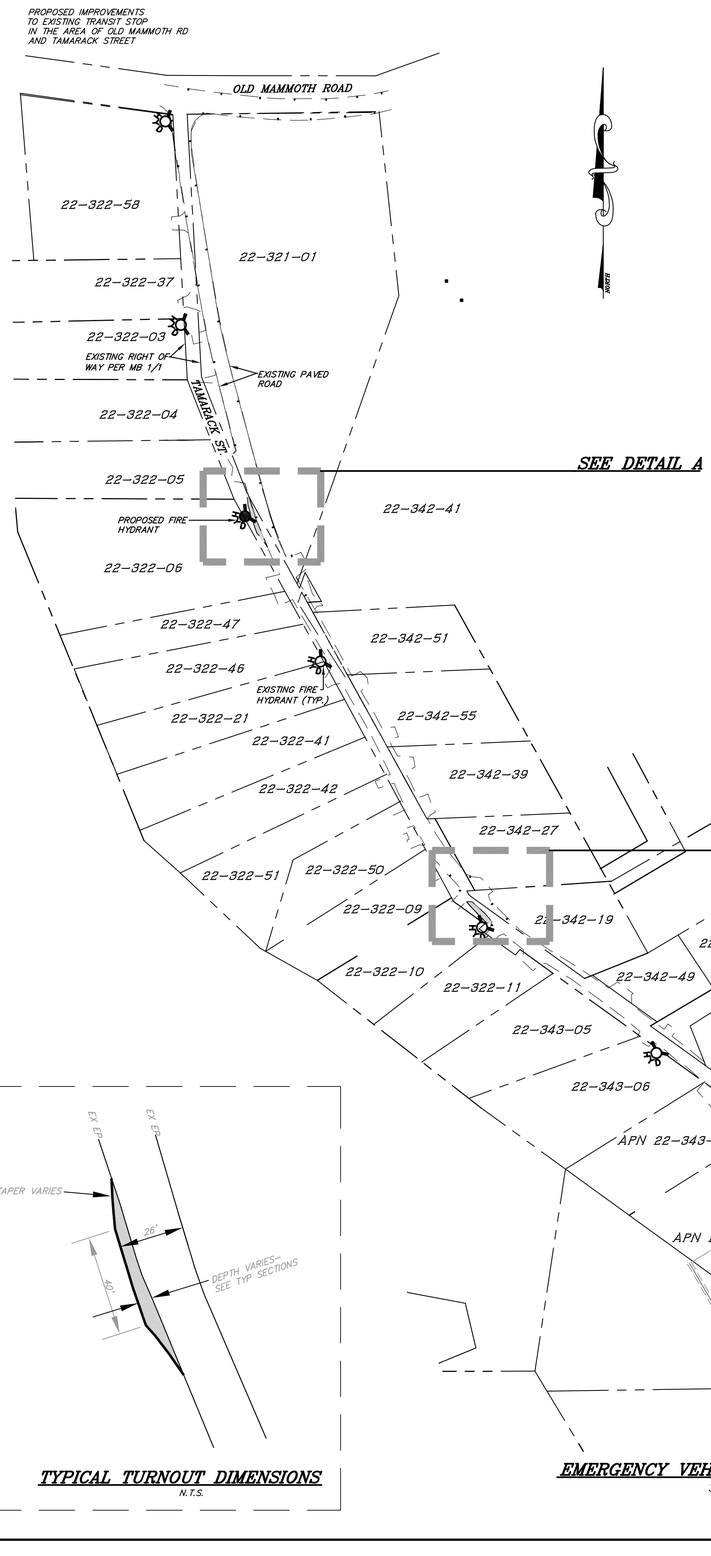

EMERGENCY VEHICLE TURNOUT LOCATIONS
SCALE: 1"=100'

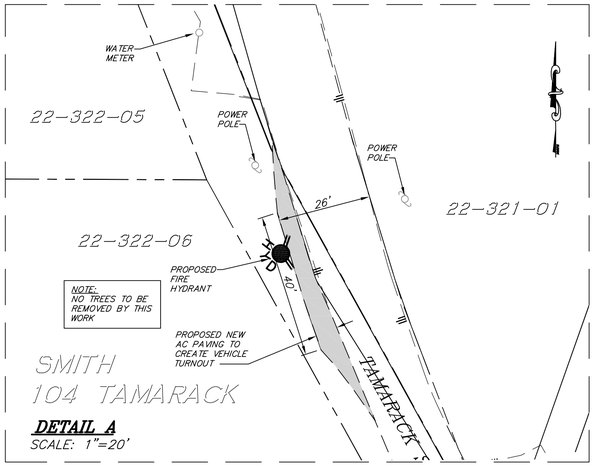

DETAIL A
SCALE: 1"=20'

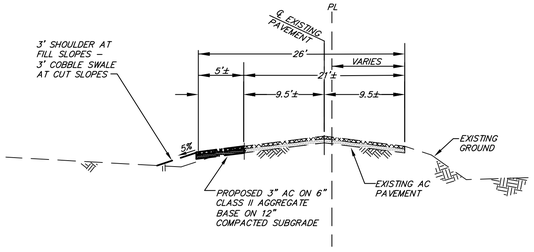

TYPICAL ROAD SECTION (DETAIL A)
N.T.S.

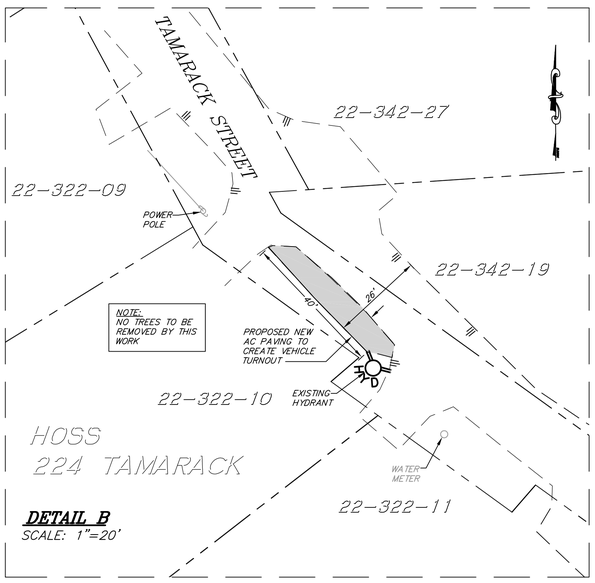

DETAIL B
SCALE: 1"=20'

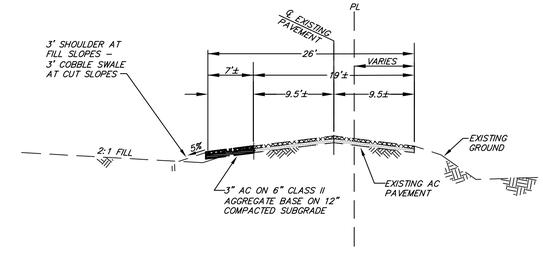

TYPICAL ROAD SECTION (DETAIL B)

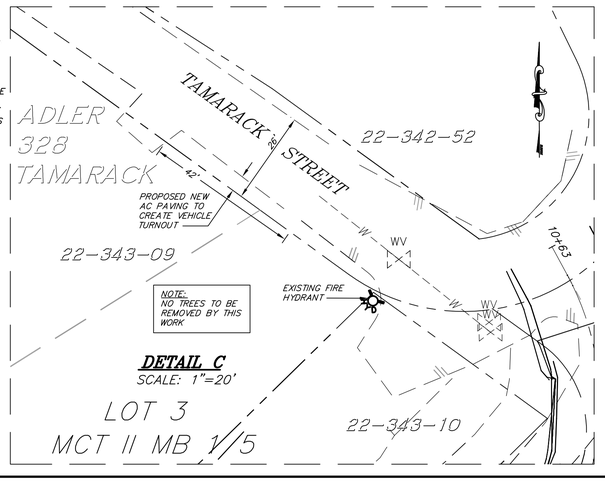

DETAIL C
SCALE: 1"=20'

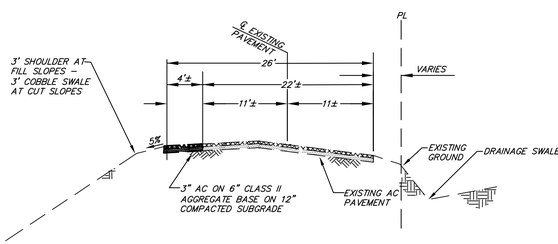

TYPICAL ROAD SECTION (DETAIL C)
N.T.S.

TYPICAL TURNOUT DIMENSIONS
N.T.S.

NOTE: IMPROVEMENTS REQUIRED FOR HEALTH AND SAFETY PER TOWN OF MAMMOTH LAKES PUBLIC WORKS STANDARD PLAN 008.

REGISTERED PROFESSIONAL ENGINEER
PAUL EDWARD ROTEN
C 56891
EXP. 6/30/11
CIVIL
STATE OF CALIFORNIA

PREPARED AND SUBMITTED BY:

PAUL EDWARD ROTEN DATE
P.E. C 56891 EXP. 6–30–11

triad/holmes assoc.
civil engineering
land surveying

post office box 1570
549 old mammoth rd., ste. 202
MAMMOTH LAKES, ca 93546
phone (760) 934–7588
fax (760) 934–5619
e–mail triad@thainc.com

873 north main st. suite 150
BISHOP, ca 93514
phone (760) 873–4273
fax (760) 873–8024
e–mail bishop@thainc.com

777 woodside rd. suite a
REDWOOD CITY, ca 94061
phone (650) 366–0216
fax (650) 366–0298
e–mail sf@thainc.com

513 lincoln avenue, suite a
NAPA, ca 94558
phone (707) 251–9170
fax (707) 251–9108
e–mail napa@thainc.com

555 chorro st. suite a
SAN LUIS OBISPO, ca 93405
phone (805) 544–8908
fax (805) 544–8932
e–mail slo@thainc.com

Copyright (C) 2010 by Triad/Holmes Associates
All Rights Reserved. This Document is Intended Only for Use on the Project Specified in the Contract. Any Reproduction of this Document or Portions of this Document, Without the Expressed Written Consent of Triad/Holmes, is Prohibited.

REVISIONS	BY

DATE 04/11/2011
SCALE AS SHOWN
DRAWN SR/GP/JEP
JOB NO. 332.013
DWG TPM 10–001.dwg
SHEET 4 OF 4 SHEETS

K:\01 Mammoth\332-013\ACAD\Tentative 2011\working drawings\TPM 10-001 rfs.dwg, 4/25/2011 2:19:43 PM, kl