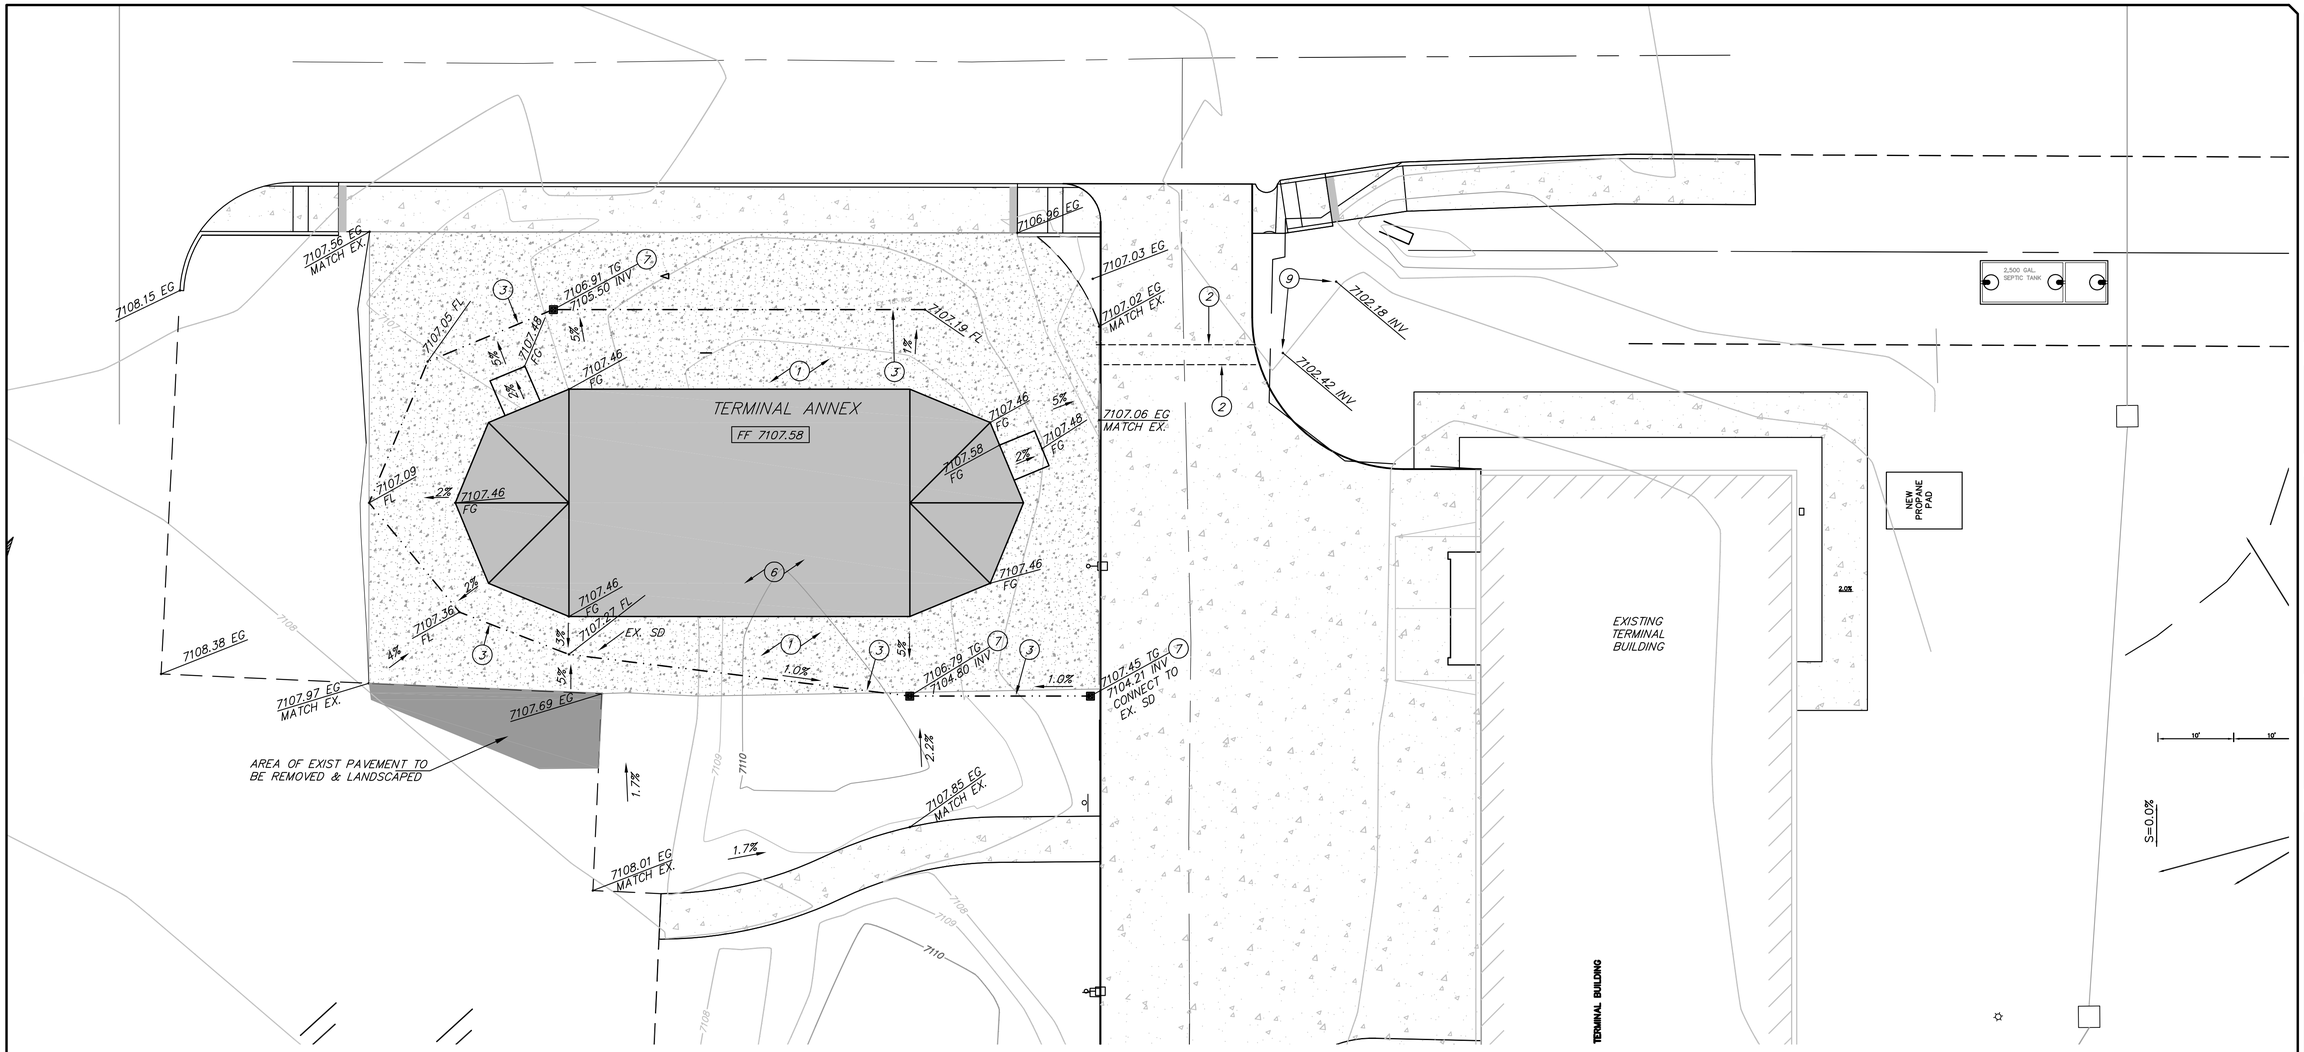

CONSTRUCTION NOTES

1. INSTALL ASPHALT CONCRETE PAVEMENT, 3" AC ON 4" CLASS 2 BASE OR 5" CONCRETE SLAB WITH #4'S AT 18" EACH WAY. SEE TYPICAL SECTION ON SHEET C3..
2. SAWCUT AND REMOVE EXISTING AC.
3. CONSTRUCT 1' CONCRETE SWALE PER DETAIL ON SHEET C3.
5. RELOCATE EXISTING IRRIGATION BOX.
6. INSTALL FOUNDATION AND SPRUNG STRUCTURE PER MANUFACTURER PLANS.
7. INSTALL 12"X12" PRECAST DROP INLET, JENSEN 1212-HDI OR EQUAL WITH GRATE, PER MANUFACTURER'S SPECIFICATIONS AND DETAIL ON SHEET C3..

EARTHWORK

CUT:	420 CY
FILL:	0 CY
NET CUT:	420 CY

GRAPHIC SCALE

10 0 5 10 20 40

(IN FEET)
1 inch = 10 ft.

triad/holmes assoc.
civil engineering
land surveying
MAMMOTH LAKES
BISHOP
PLEASANTON
REDWOOD CITY
SAN LUIS OBISPO

PREPARED & SUBMITTED BY:

REGISTERED PROFESSIONAL ENGINEER
THOMAS A. PLATZ
NO. C 41039
CIVIL
STATE OF CALIFORNIA

DATE:

Copyright (C) 2004 by Triad/Holmes Associates

All Rights Reserved. This Document is Intended Only for Use on the Project Specified in the Title Block. Any Reproduction of this Document or Portions of this Document, Without the Expressed Written Consent of Triad/Holmes, is Prohibited.

REVIEWED BY: TOWN OF MAMMOTH LAKES PUBLIC WORKS DEPARTMENT
RAYMOND C. JARVIS P.E. C 42318
DATE EXP. 3-31-10

PREPARED FOR:
MAMMOTH LAKES CALIFORNIA

MAMMOTH-YOSEMITE AIRPORT TERMINAL ANNEX
GRADING PLAN
TOWN OF MAMMOTH LAKES, CALIFORNIA

DATE	07/14/11
SCALE	AS SHOWN
DRAWN	MF
JOB NO.	01.0469
DWG	C2
SHEET	2 OF 4

GP 11-

K:\01 Mammoth\469-3\ACAD\Grading\469 Grading tent 2012.dwg Jul 20,2011 - 5:10pm, gpoisekian

K:\01 Mammoth\469-3\ACAD\Grading\469 Grading tent 2012.dwg, 7/20/2011 5:10:55 PM, 1:1