EXHIBIT 1 – VESTING TENTATIVE PARCEL MAP 10–001
TRIBUTARY AREAS

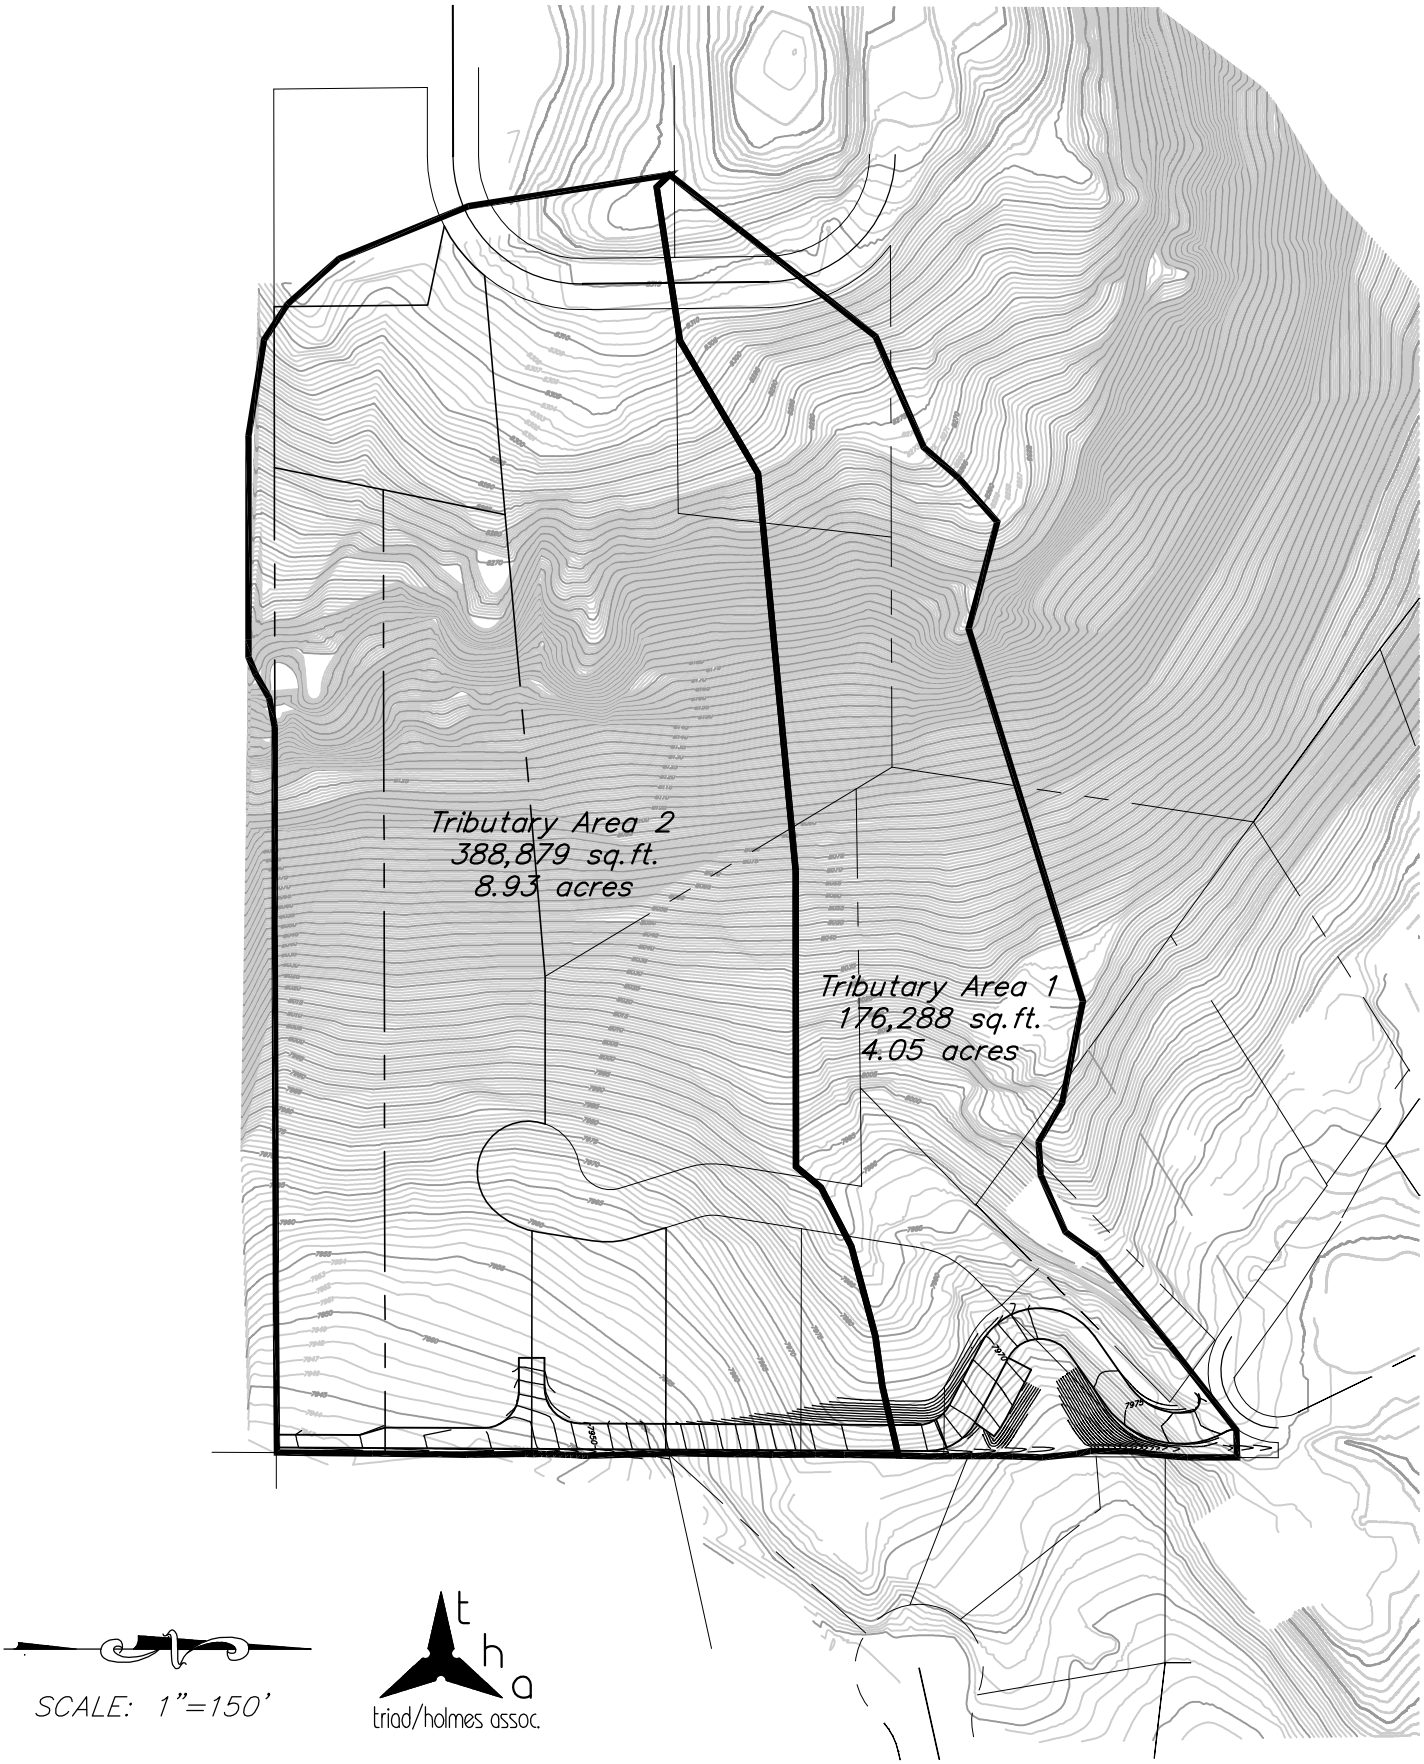

K:\01 Mammoth\332–013\ACAD\Tentative 2010\working drawings\TPM 10–001 r3 Drainage Exhibits.dwg Dec 30,2010 – 3:08pm, sfuller