EXHIBIT 2 – VESTING TENTATIVE PARCEL MAP 10-001
RETENTION AREAS

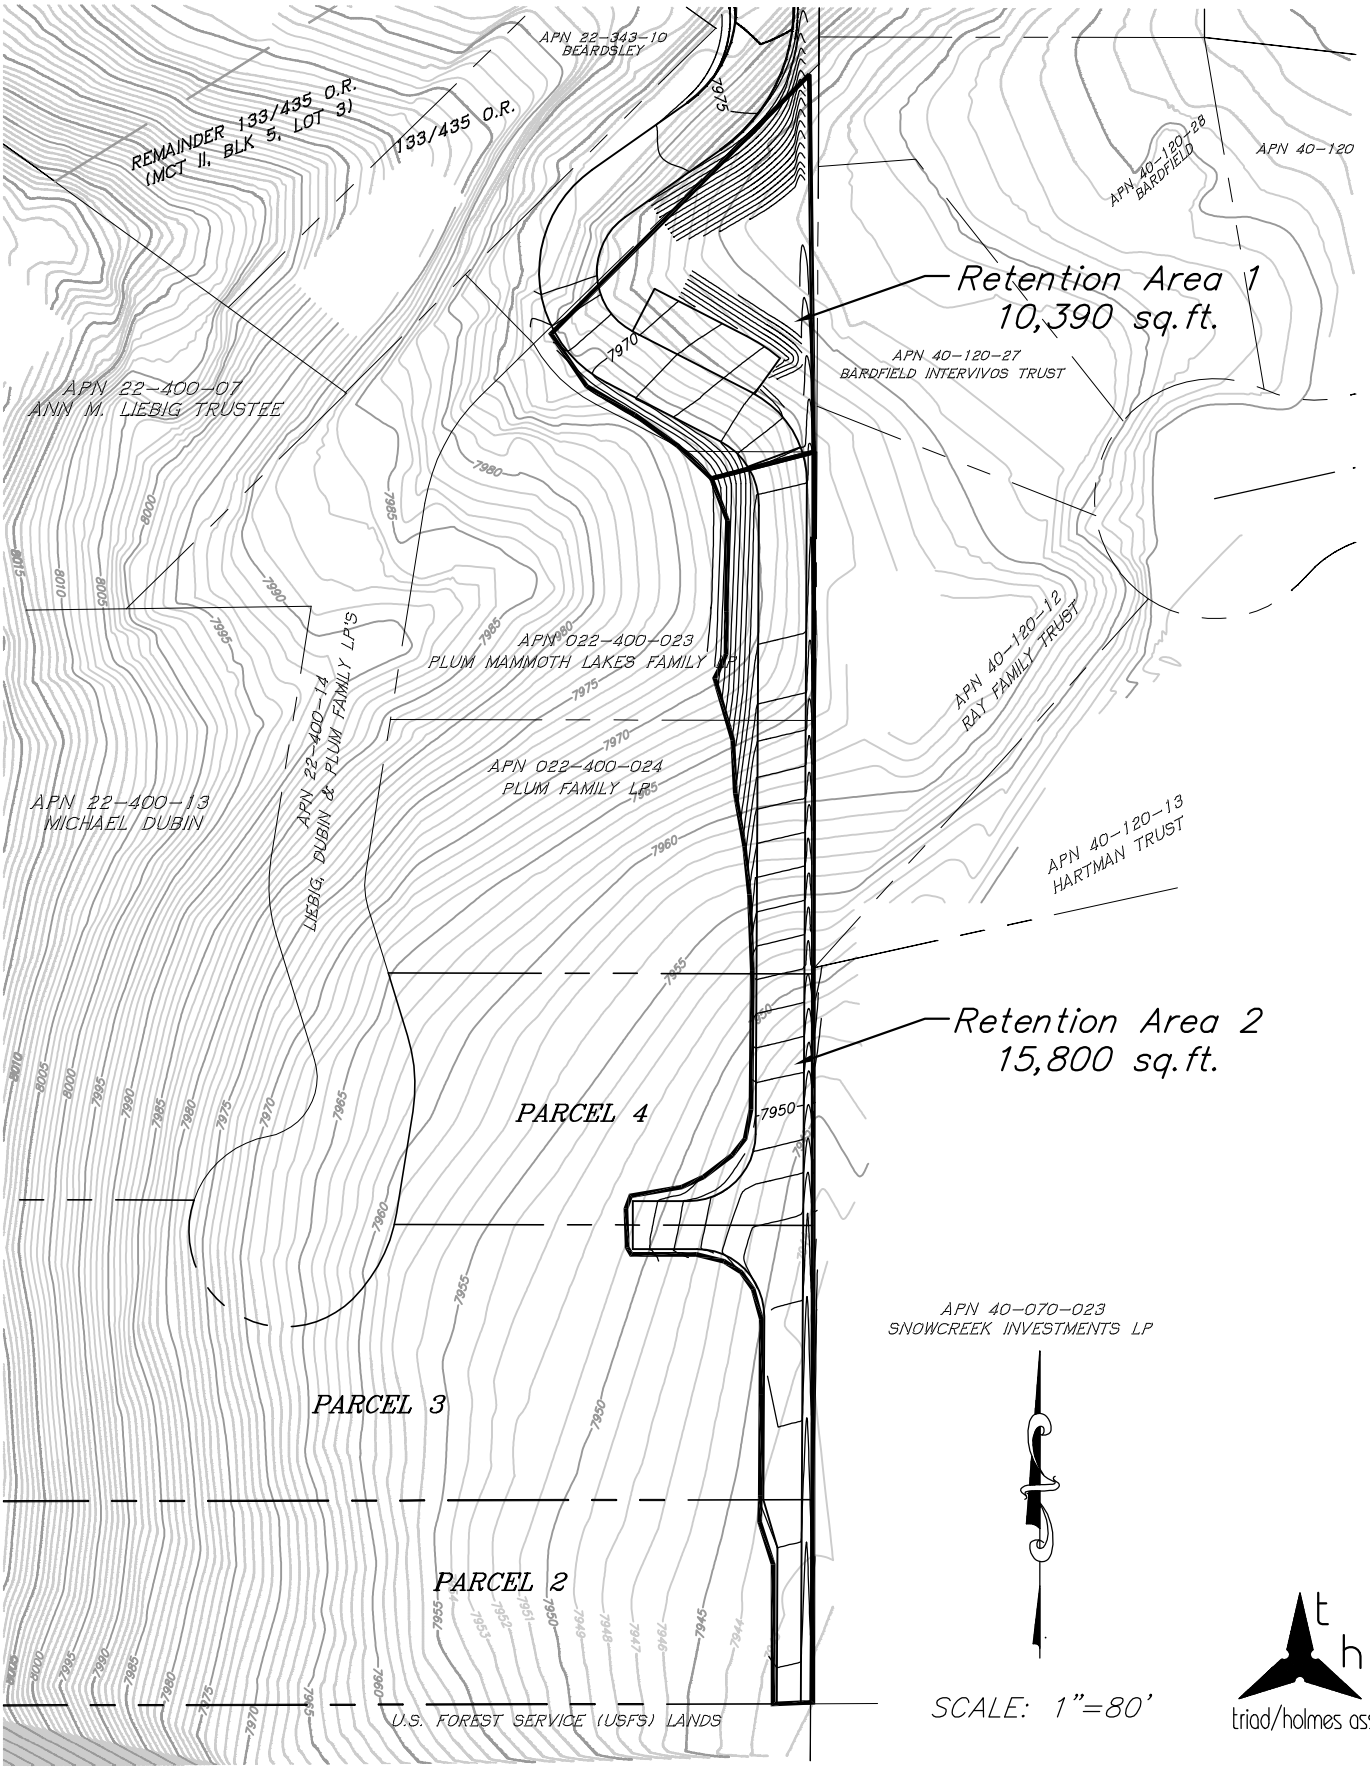

K:\01 Mammoth\332-013\ACAD\Tentative 2010\working drawings\TPM 10-001 r3 Drainage Exhibits.dwg Dec 30,2010 – 3:21pm, sfuller